
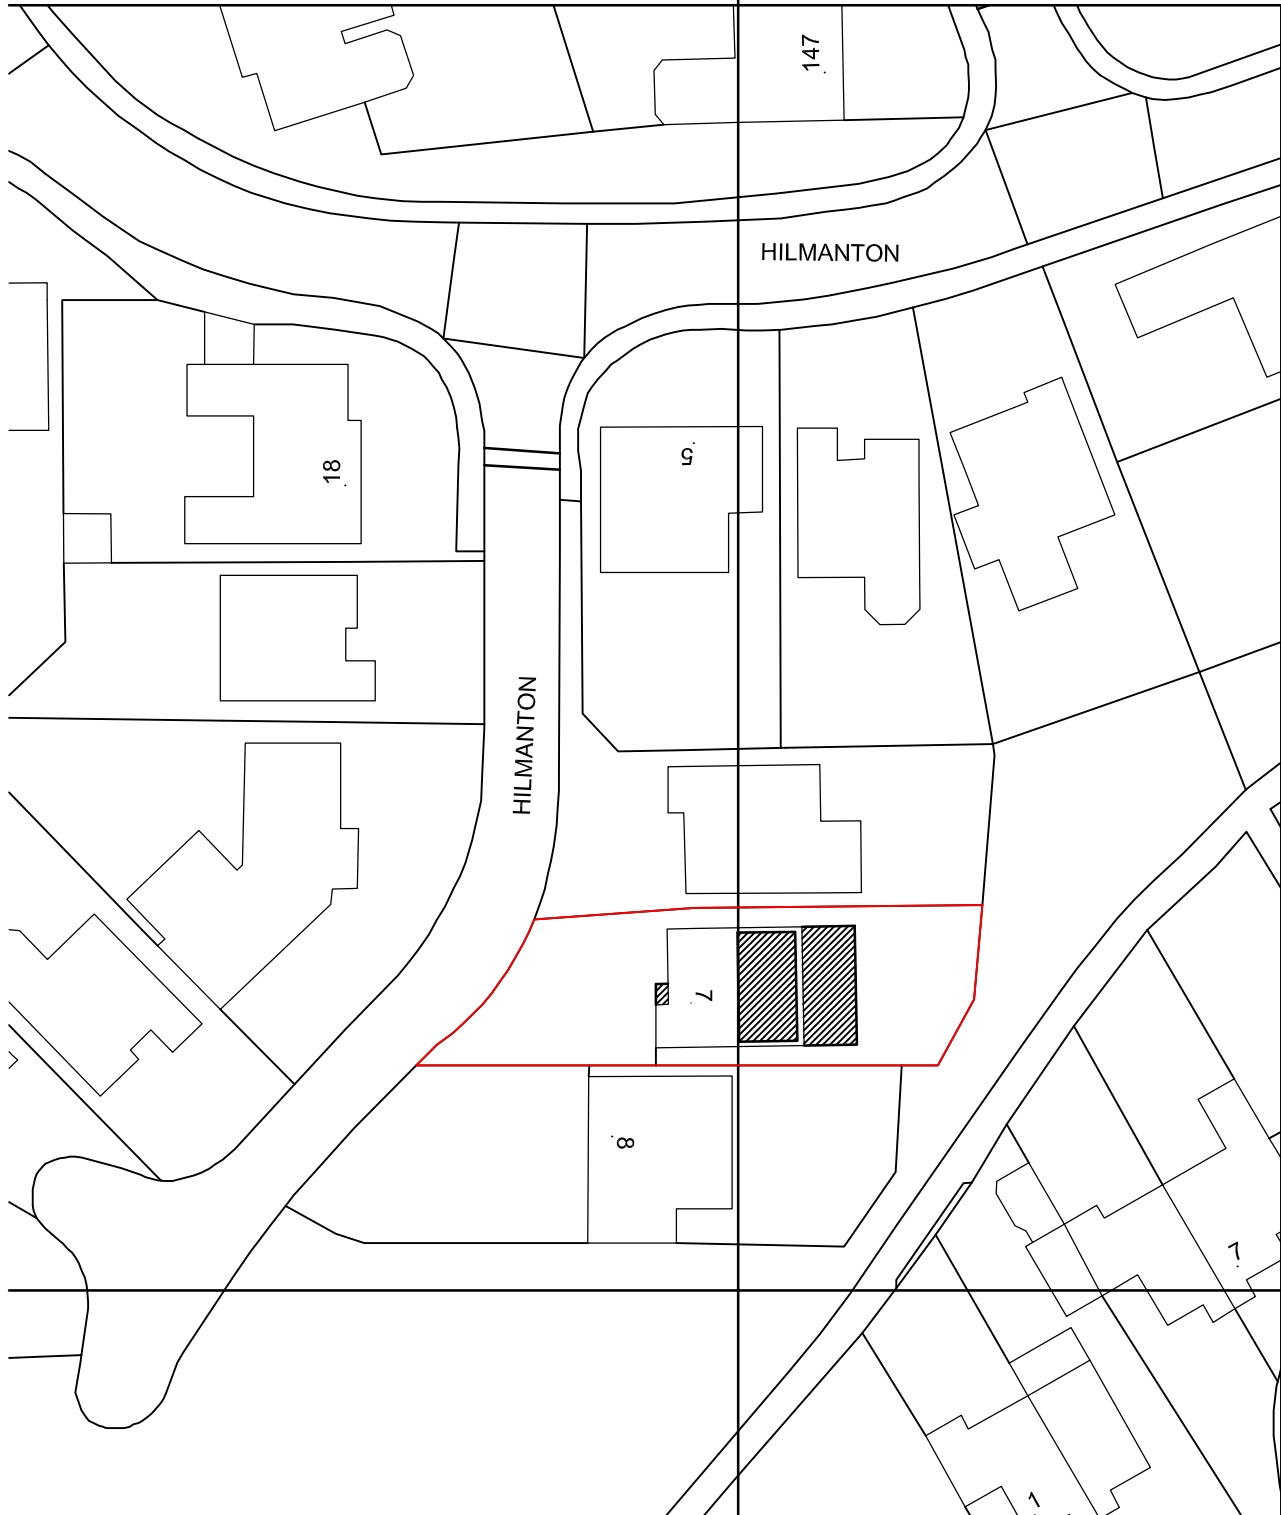


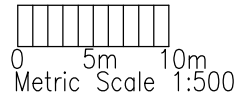

JOB TITLE 7 HILMANTON, EARLEY, READING, RG6 4HN

DRG. TITLE BLOCK PLAN

DRAWN	CHECKED	DATE	SCALE
		SEPT 24	1:500

DRG. No AS00324-BP01 REV C

RRS Designs
Architectural & Planning Services

Mobile- 07964326643
Email- amar@rrsdesigns.co.uk
Website- www.rrsdesigns.co.uk