


Notes.
All dimensions and levels on site are to be checked prior to commencement of work.
This drawing is the copyright of J I Architect RIBA.

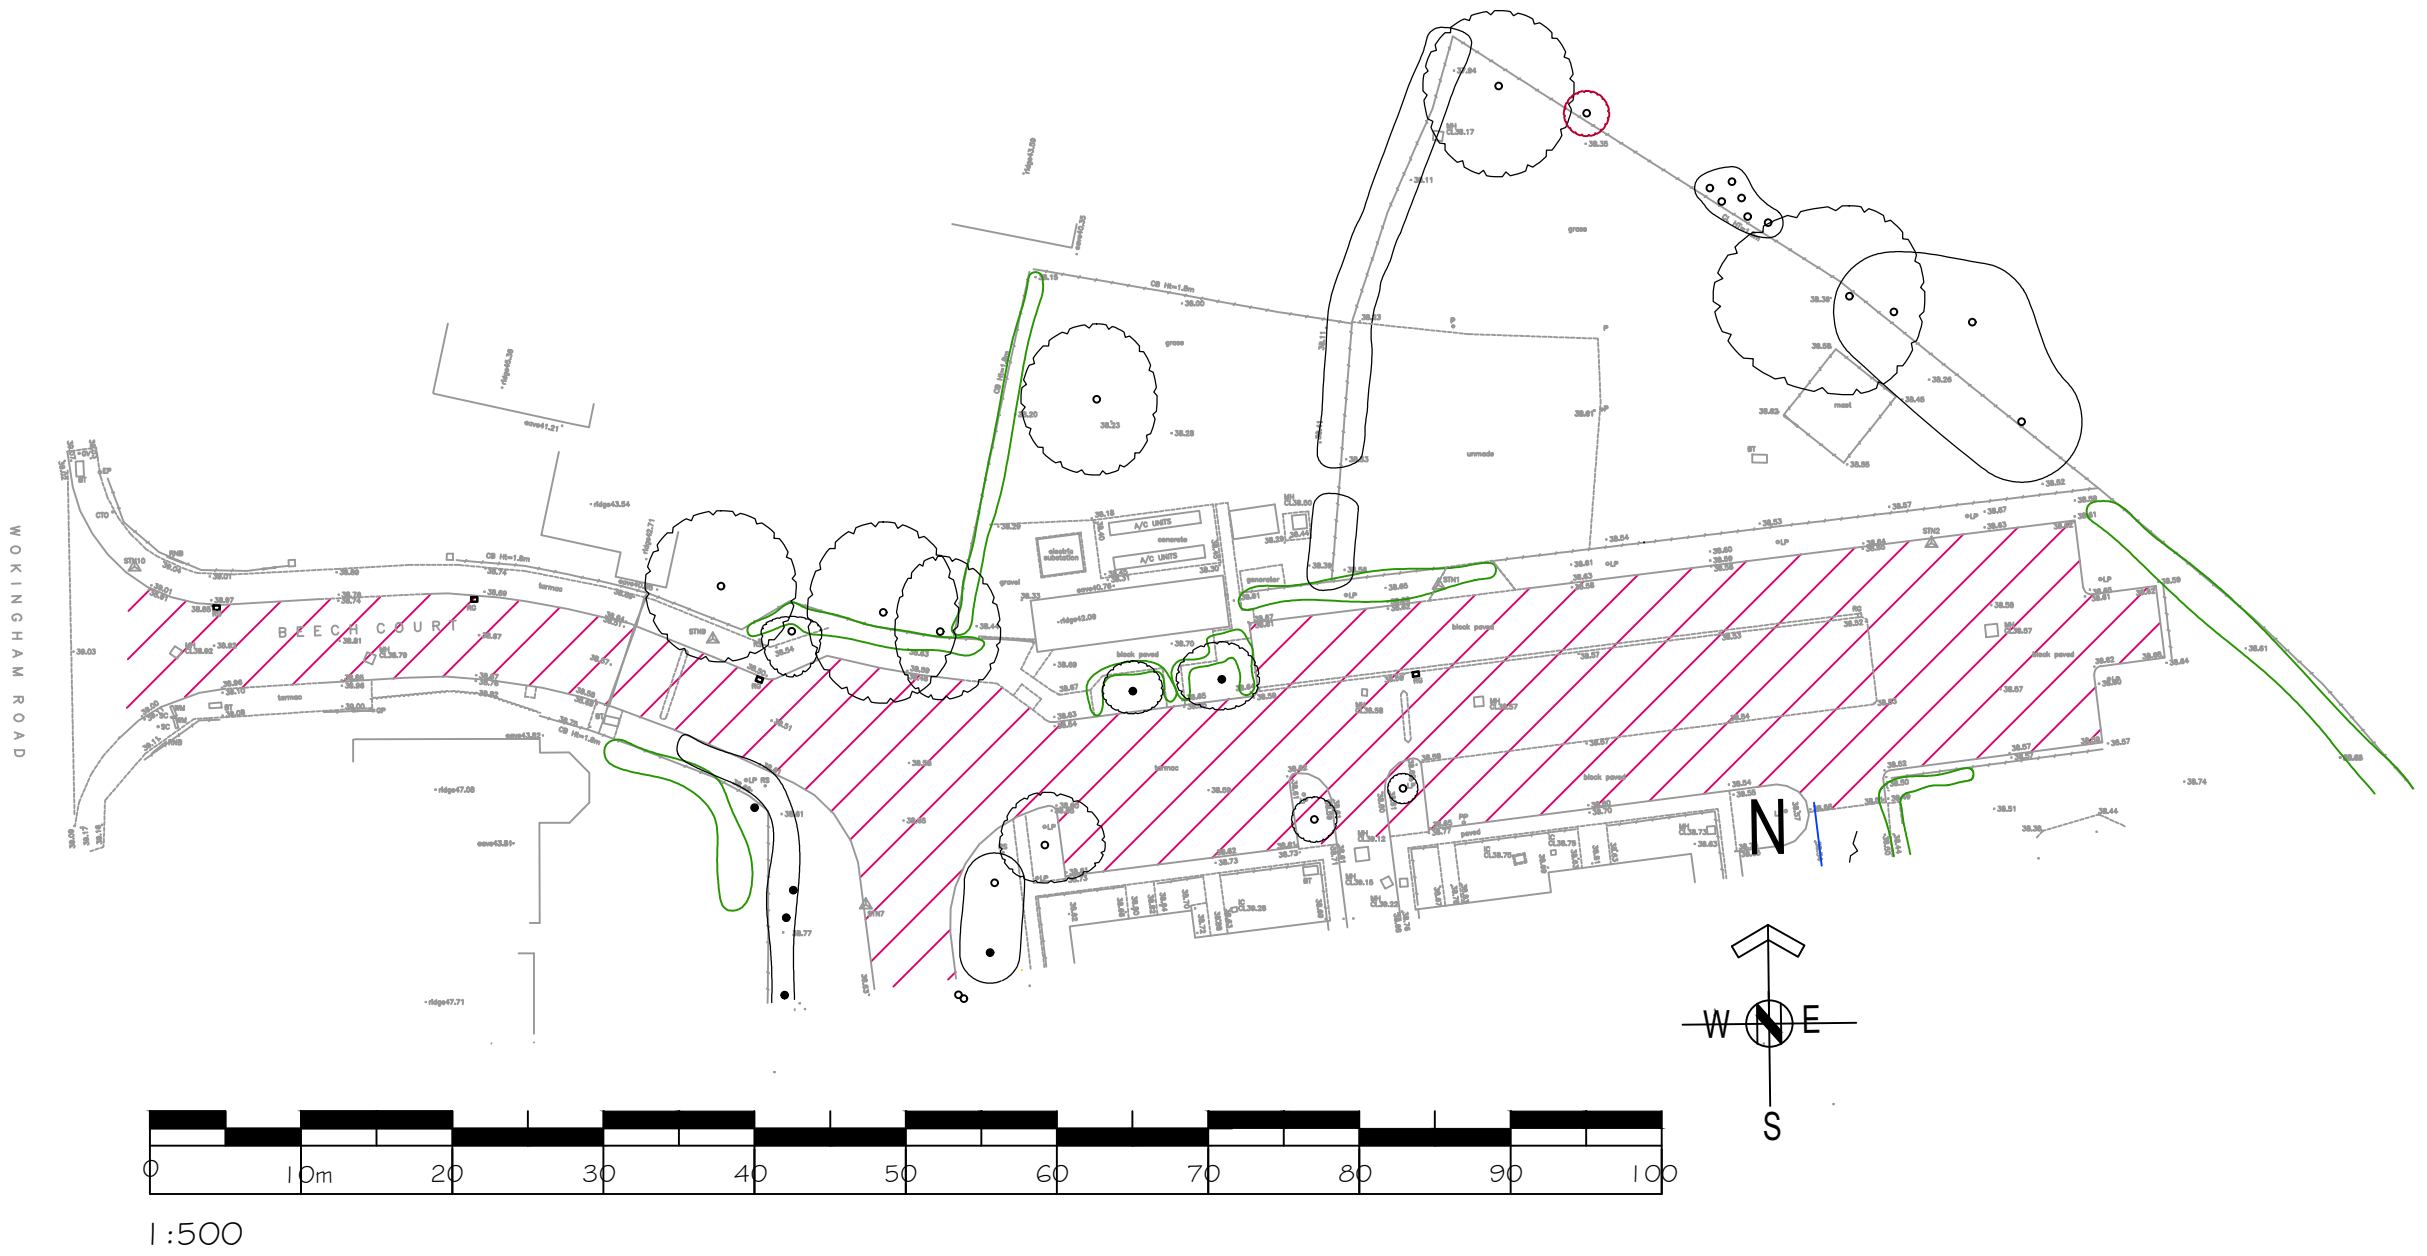


Planning Issue 19.08.2024

BEECH COURT
WOKINGHAM ROAD
HURST
BERKS RG10 0RQ

MOORE COMMERCIAL INVESTMENTS LTD

TOPOGRAPHICAL SURVEY

SCALE 1:500 DATE 15.08.2024

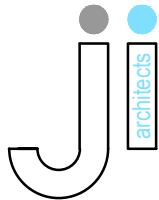

J I Architects
5 Butt Street
Minchinhampton
Gloucestershire GL6 9JP
01453 451 457
john@jiarchitects.co.uk

PROJECT 911 DWG. 04