


This plan is based on OS data which shows the general approximate position, not the exact line, of the boundaries. It may be subject to distortions in scale. Measurements scaled from this plan may not match measurements between the same points on the ground.

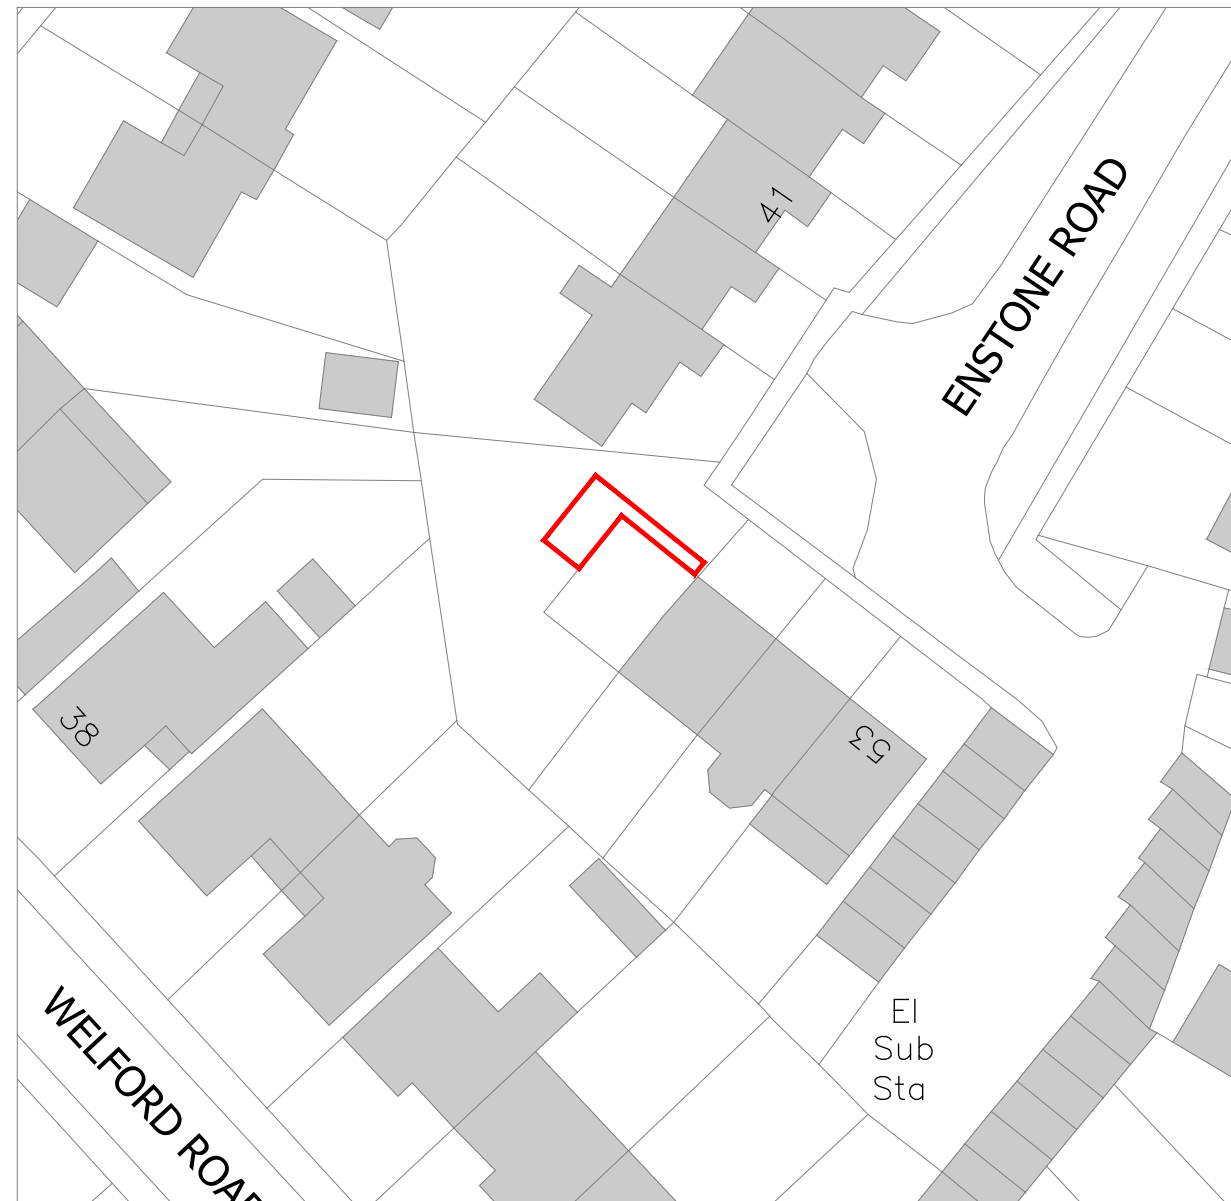

1Location Plan


SCALE 1:1250



2Block Plan

SCALE 1:500


This drawing has been prepared based on OS data information received 29.05.2024 © Crown Copyright 2024 Licence No. 100031961

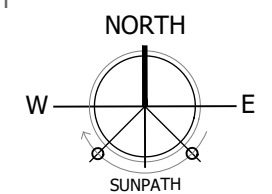

PLANNING

Project
47 Enstone Road, Woodley
Reading RG5 4QU
Drawing Title
Location Plan and Block Plan

Date 29.05.2024	Scale As noted @A3	Drawn by SJ
Project No 180	Drawing No 001	Revision -

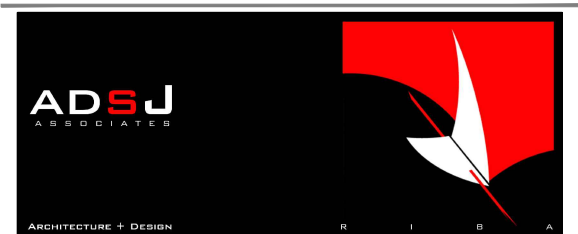

68 Norton Road Woodley Reading Berkshire RG5 4AJ
07968 141918 info@adsj.co.uk www.adsj.co.uk