



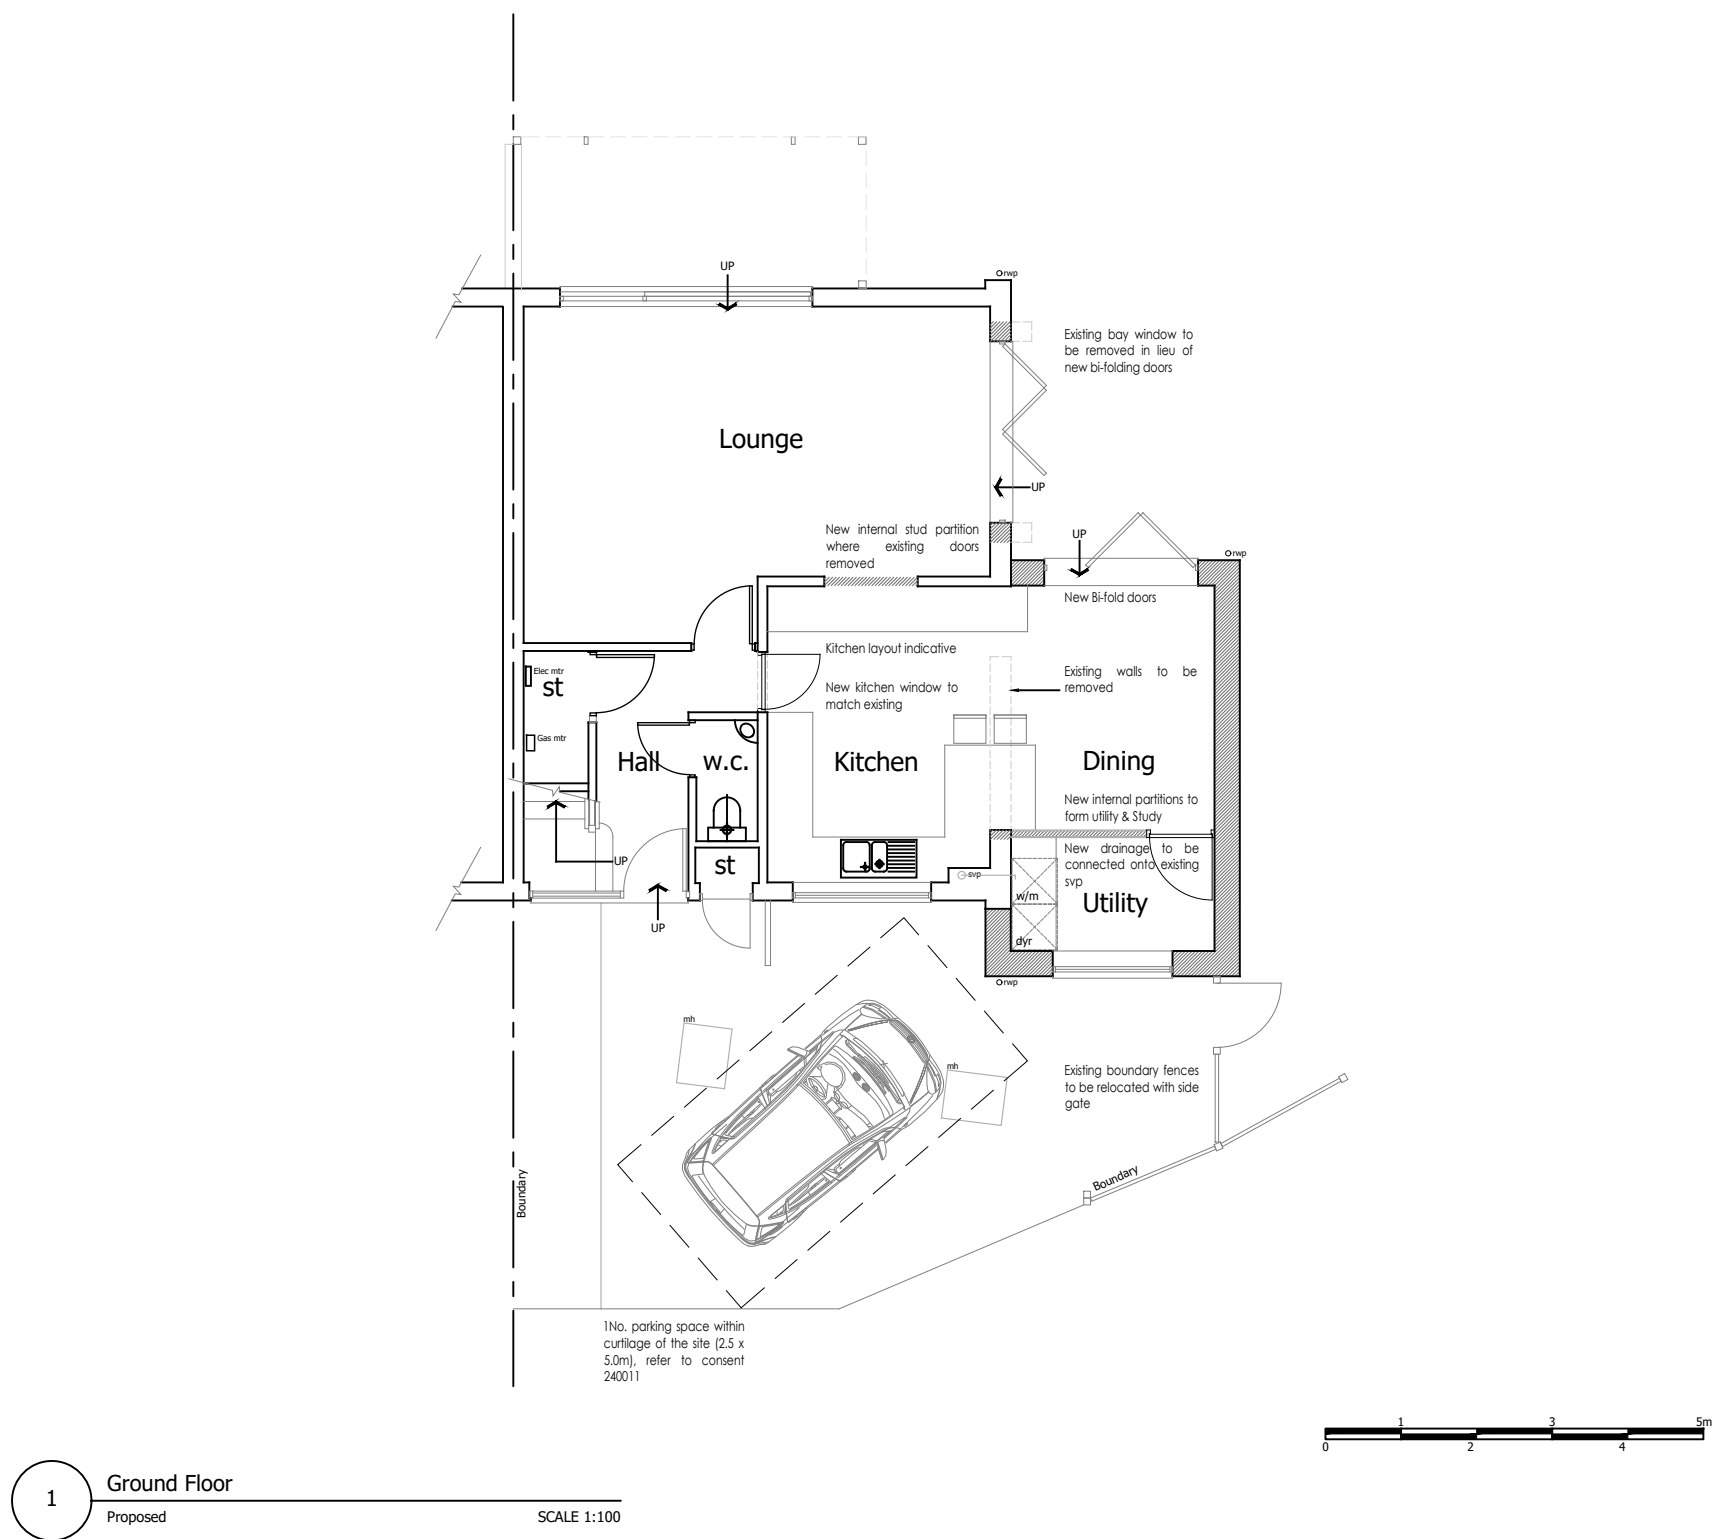

This drawing has been prepared without the benefit of a measured building survey or topographic information.

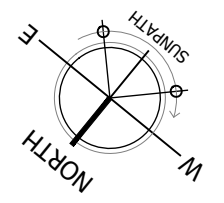

PLANNING

Project		
47 Enstone Road, Woodley, Reading RG5 4QU		
Drawing Title		
Proposed G.F. Layout		
Date	Scale	Drawn by
01.08.2024	As Noted@A3	SJ
Project No	Drawing No	Revision
180	005	-