
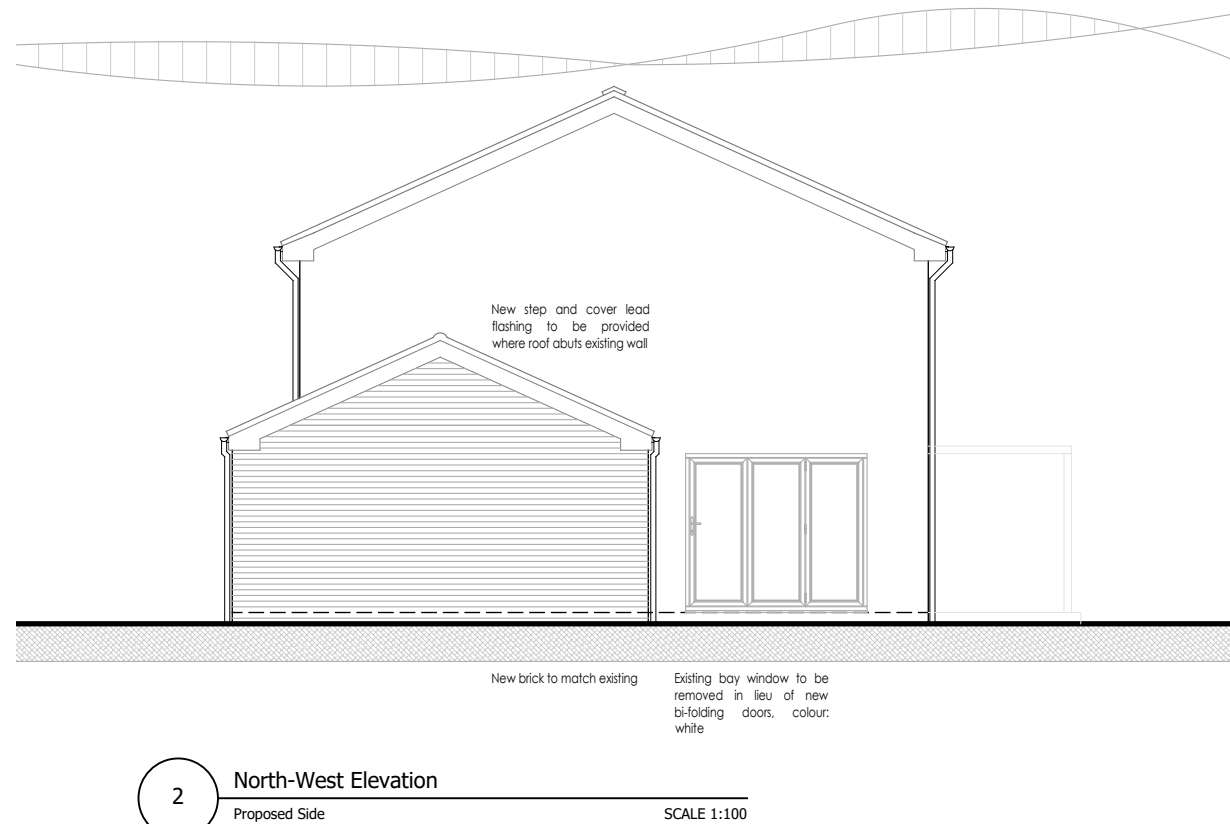


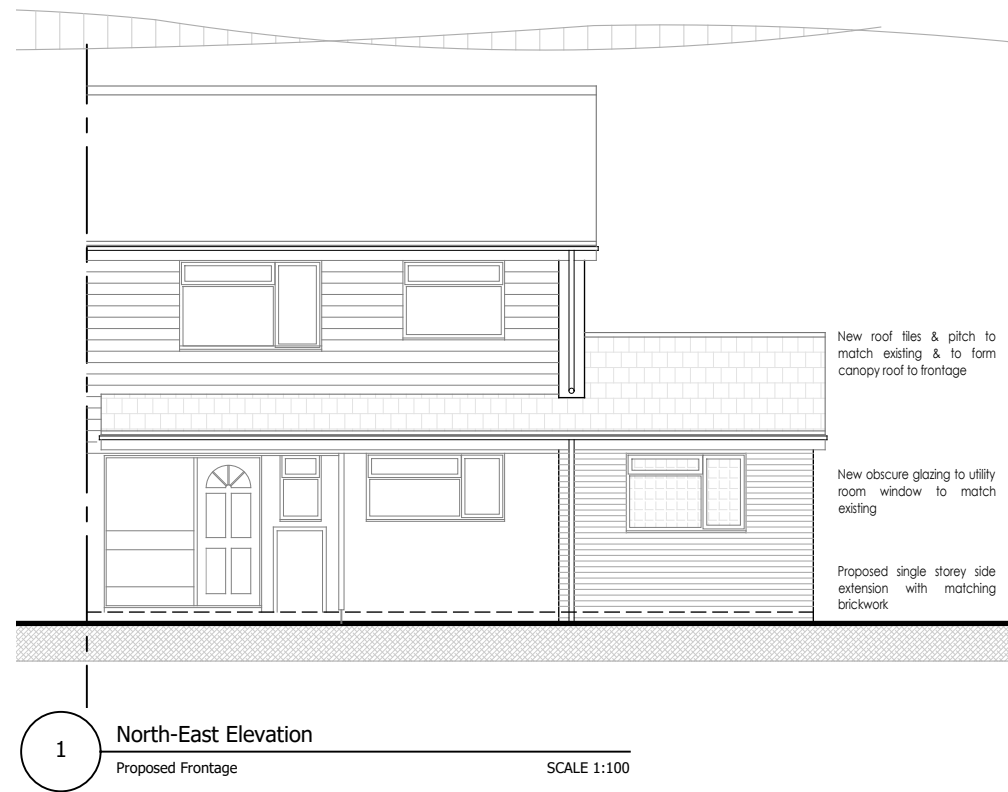

This drawing has been prepared without the benefit of a measured building survey or topographic information.

0 1 2 3 4 5m

PLANNING

Project
47 Enstone Road, Woodley,
Reading RG5 4QU

Drawing Title
Existing Elevations

Date 01.08.2024	Scale As Noted@A3	Drawn by SJ
Project No 180	Drawing No 004	Revision -