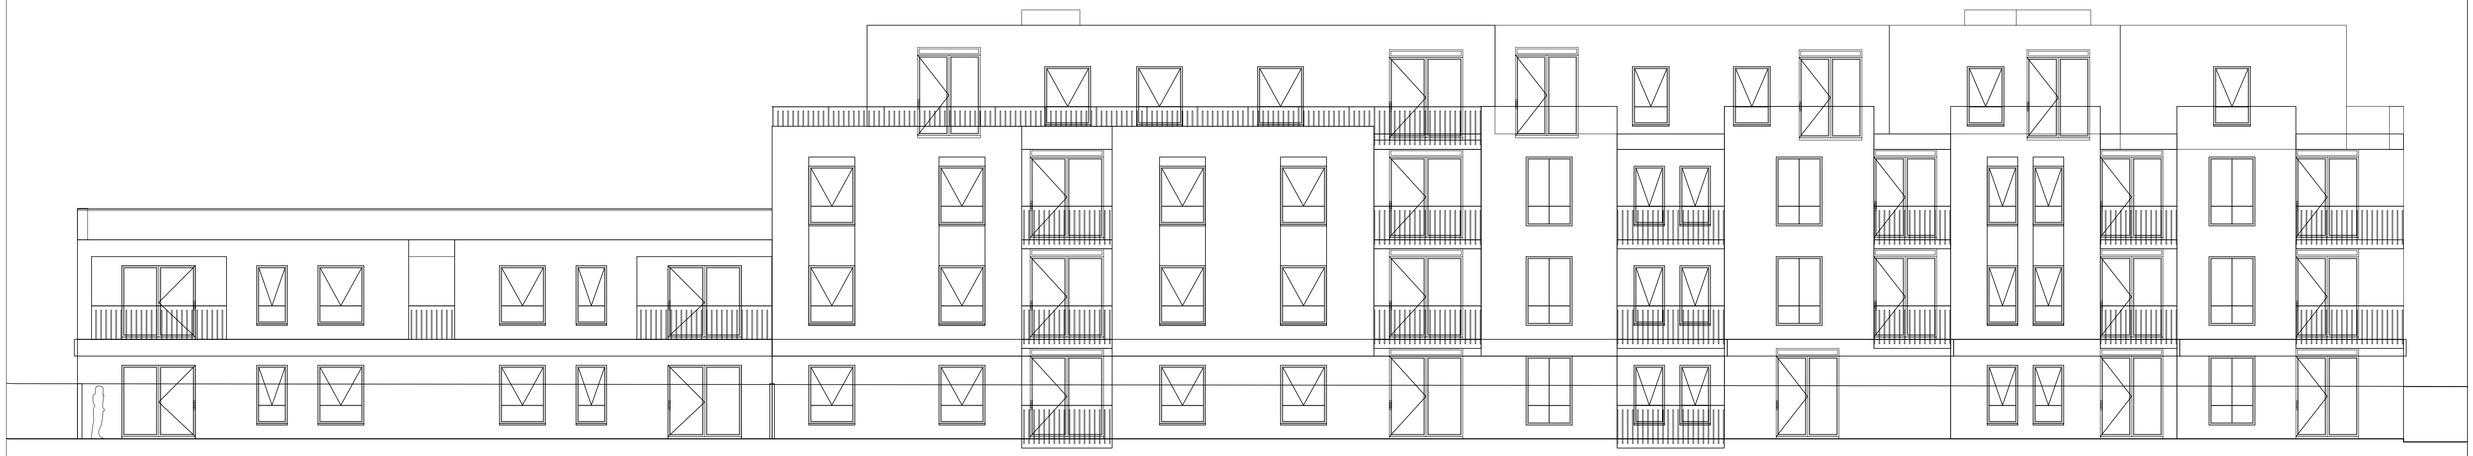

approved east elevation [A1 1:100]

proposed east elevation [A1 1:100]

1:100 @ A1

0 2m 4m 6m 8m 10m

client

DOSWELL

Est 2005.

Abri

PLANNING

scale width 50 mm @ a1 - 25 mm @ a3

revision	notes	date	drawn	check	revision	notes	date	drawn	check	revision		date	drawn	check

notes

this drawing is the copyright of the **pdp architecture llp** and must not be reproduced in whole or part or used for the execution of works without their permission.

all dimensions to be checked on site prior to commencement of construction works and the architect notified of any discrepancy.

figured dimensions are to be used in preference to scaled dimensions.

no deviation from this drawing will be permitted without prior consent of the architect.

all drawings are prepared subject to a full measured and structural survey of the buildings and site.

all structural work is subject to the appointment of a structural engineer to confirm and agree the structural proposals.

os promap licence no. 100020449.

health & safety:

exceptional risks involving specific methods of construction or exceptional maintenance issues can be found within the designers risk assessment.

pdp architecture llp

chartered architects town planning
interior design consultants

2 beechworth road, havant
hampshire po9 1ax
tel 023 9248 1100
fax 023 9247 5050
email pdp@pdp-architects.co.uk

www.pdp-architects.co.uk

project	drawn	checked
Proposed Development 10-12 Latimer Road Wokingham	MAS	AM
	date: Nov 2025	status: Planning
detail: Elevation Comparison Approved v Proposed	a1 scale 1:100 / a3 scale 1:200	28196-PD321 rev