


Existing Drawing

NOT TO SCALE



REAR ELEVATION

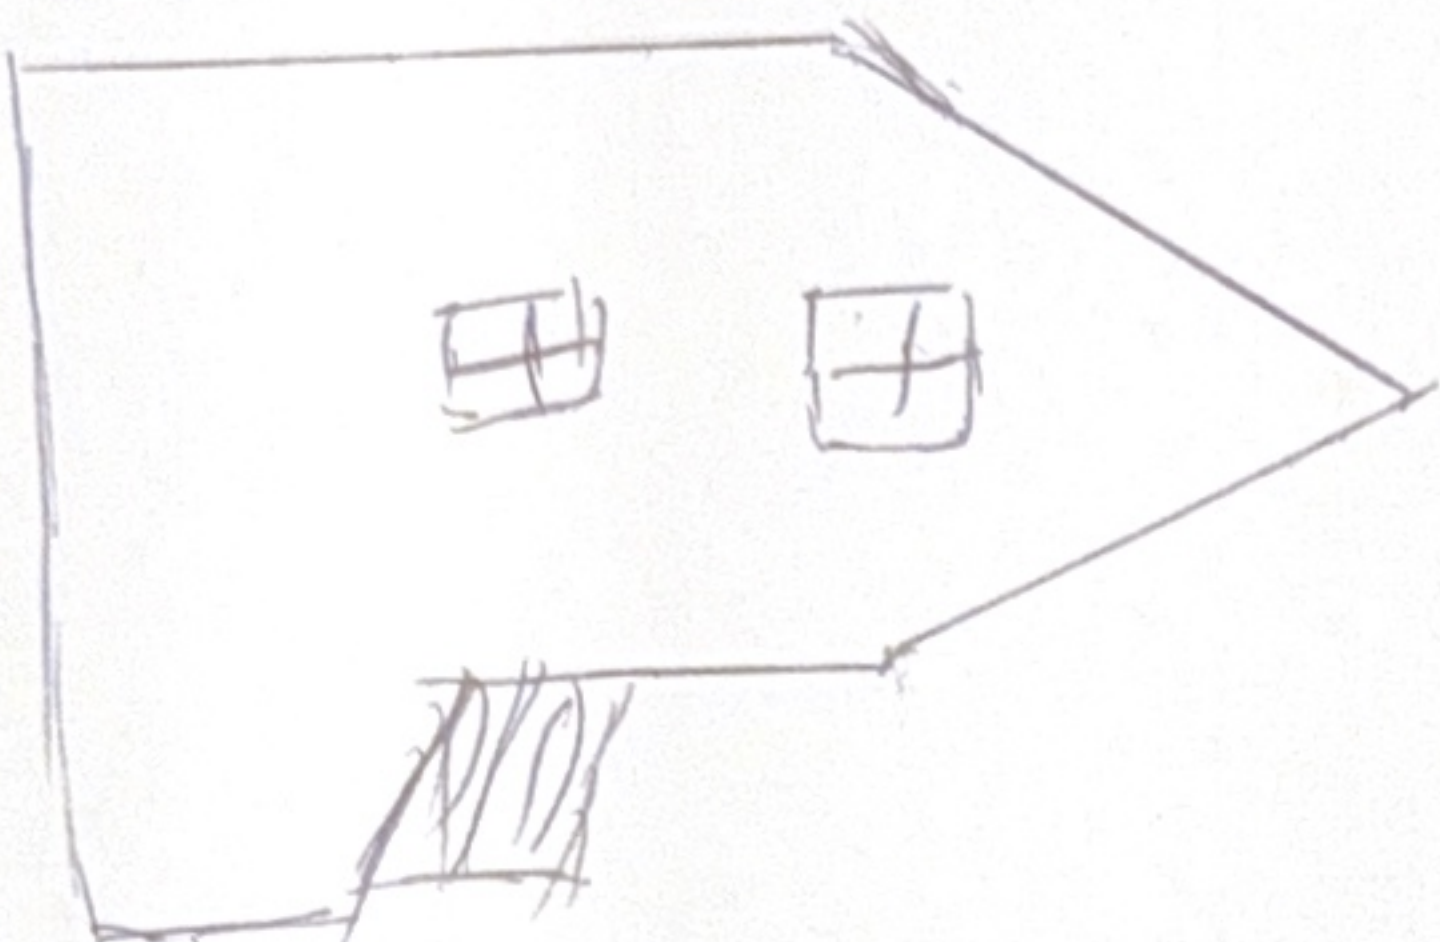

SIDE ELEVATION

Proposed Drawing



REAR ELEVATION



SIDE ELEVATION