


Materials:

Solar panels - Monocrystalline solar panels, mounted on a corrugated metal pitched roof, using non-penetrative K2 Multirail system

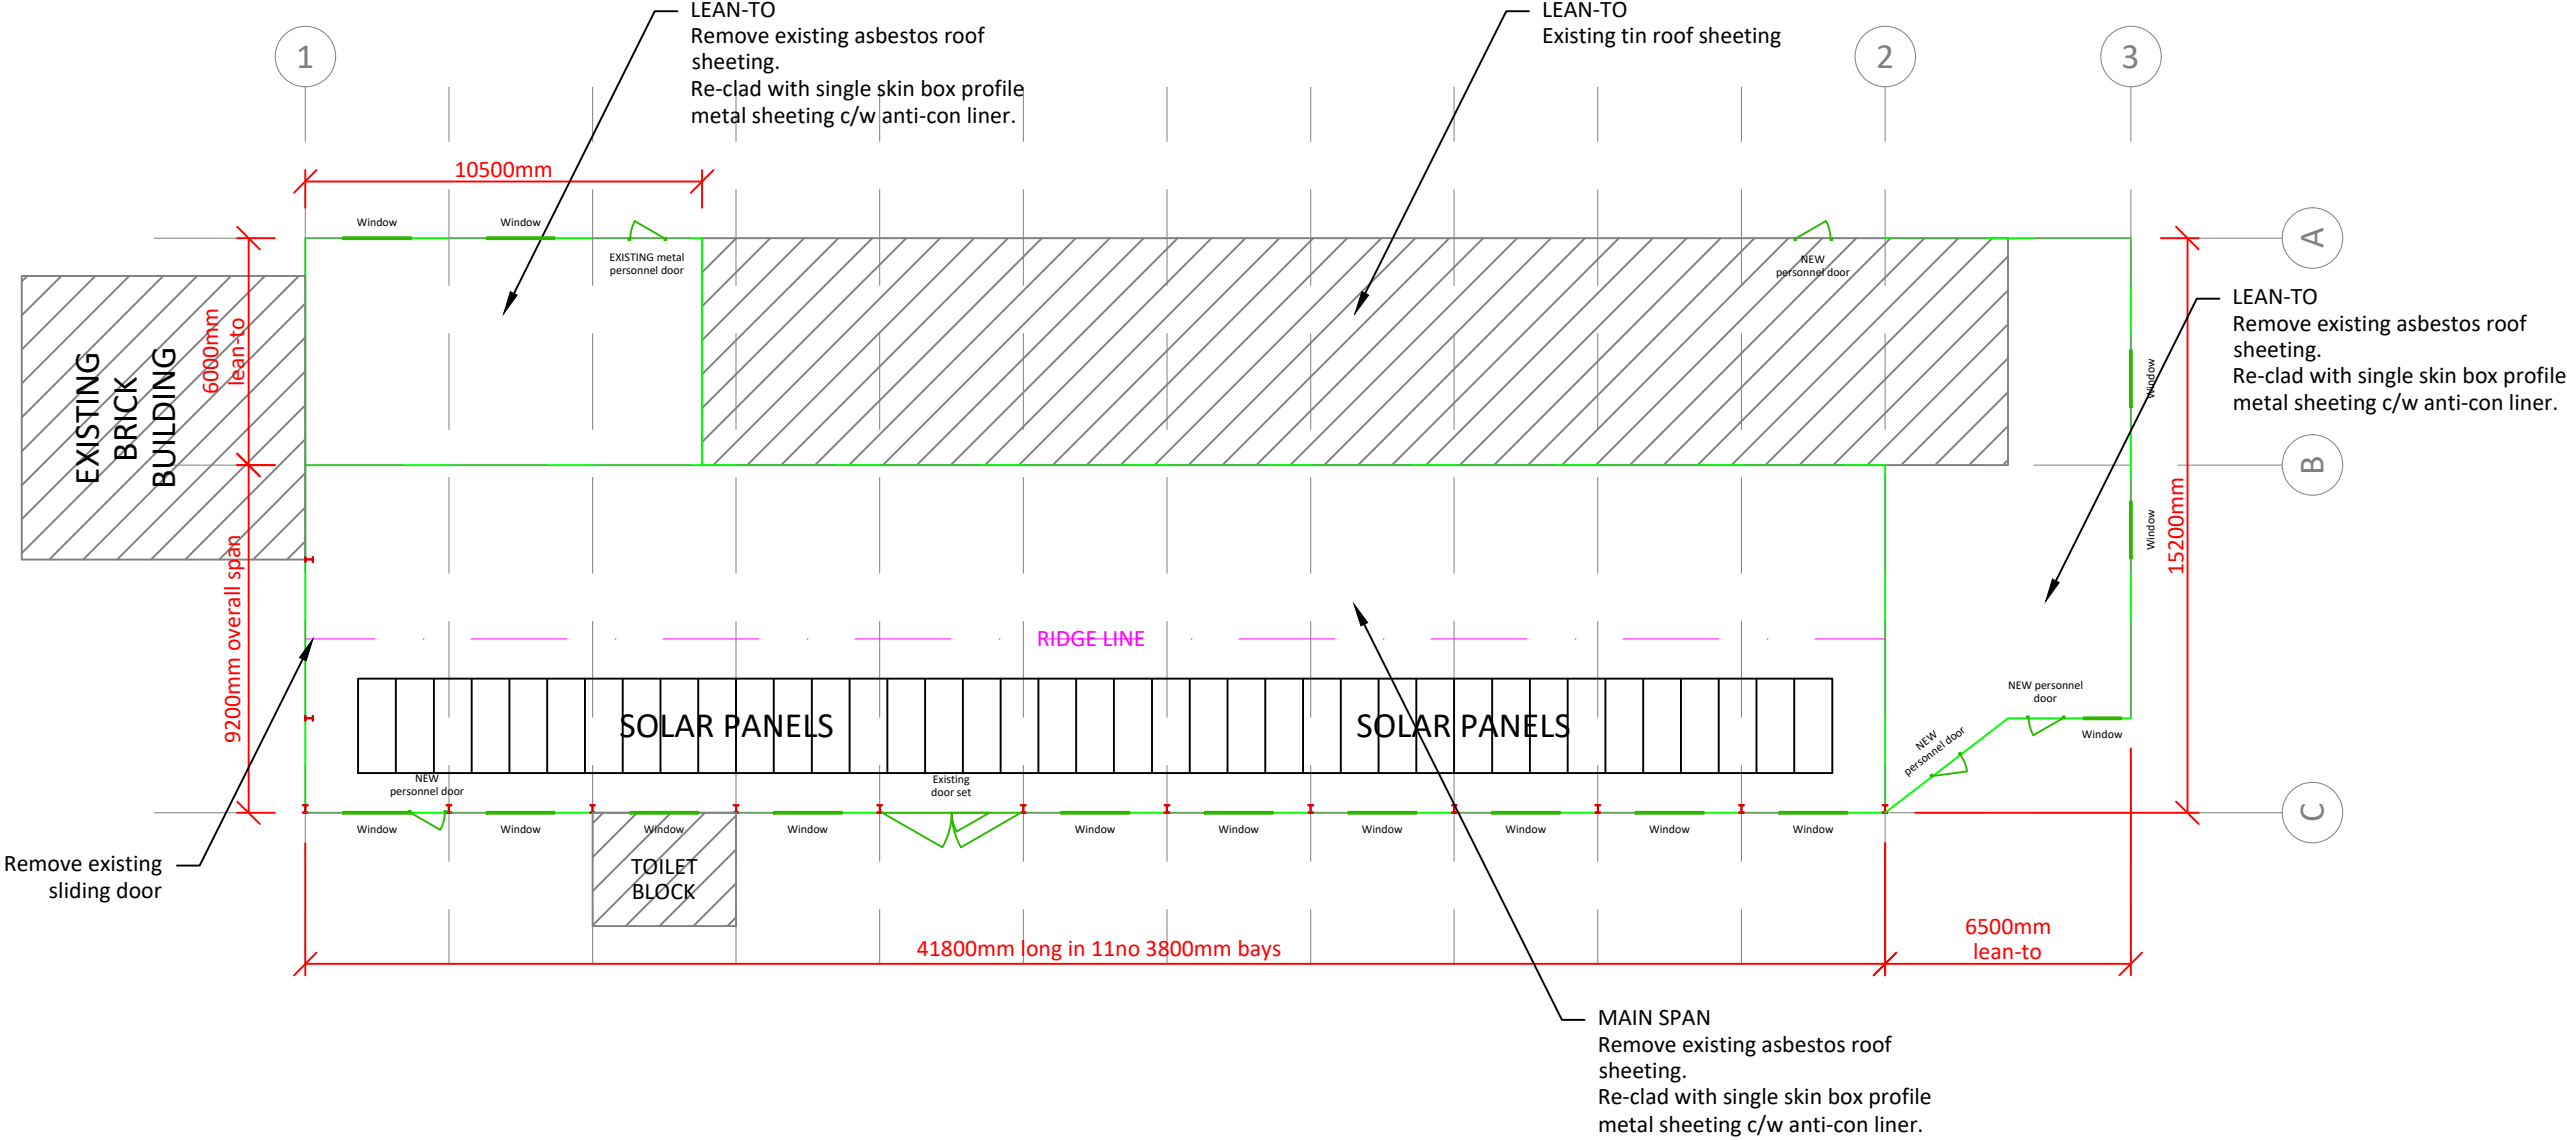

Materials:

Side cladding - Box profile tin sheet cladding in "Slate Blue" (slightly lighter than navy) replacing existing olive green corrugated tin sheeting.

Roof - Box profile metal sheets with an anti-condensation skin fitted to the underside fixed into the existing framework complete with a close-fitting ridge. Plastisol barge boards to close the roof to vertical joint. New roof to be mid-grey colour, replacing existing Profile 3 asbestos Chrysatile sheets.

Guttering - New aluminium guttering and downpipes in "Anthracite" grey to replace existing black UPVC guttering.

Doors - New Outa-Dor general purpose steel personnel and fire doors in "Merlin Grey" (mid grey) to replace existing wooden white painted doors.

Windows - New plain black UPVC windows to replace existing white wooden frames

Scale:	1:200@A3	TEY FARM SYSTEMS Tey Farm Systems Ltd Tel 01206 210003 Great Tey Business Centre, Warrens Farm, Great Tey, COLCHESTER. CO6 1JG ** PROPOSED GENERAL ARRANGEMENT WILLOW MARINA - WARGRAVE, RG10 8LH	Drawing No:
Date:	06/09/24		24/105/PE/101 REV02
Drawn:	SM		