


Materials:

Solar panels - Monocrystalline solar panels, mounted on a corrugated metal pitched roof, using non-penetrative K2 Multirail system

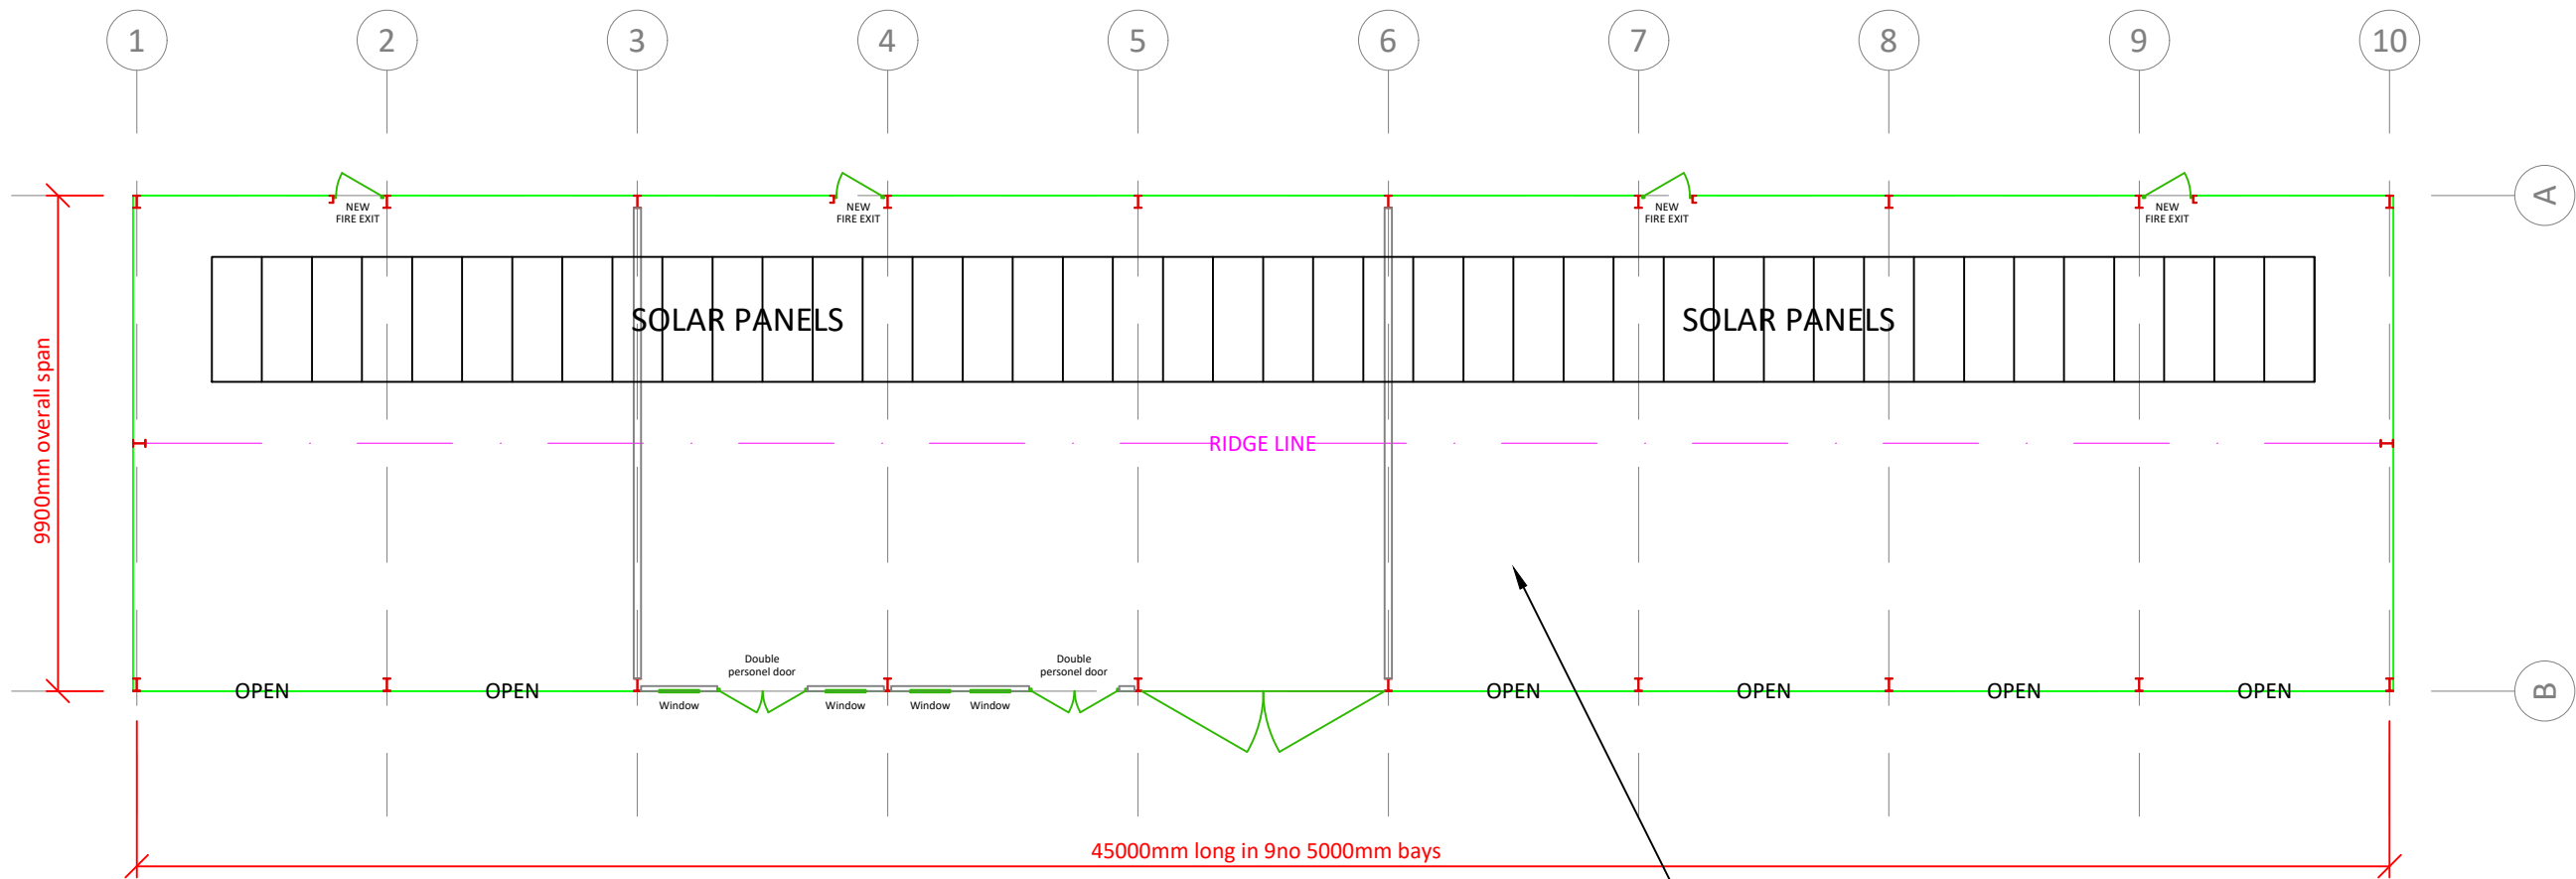

MAIN SPAN  
Remove existing asbestos roof sheeting.  
Re-clad with single skin box profile metal  
sheeting c/w anti-con liner.

Materials:

Side cladding - Box profile tin sheet cladding in "Slate Blue" (slightly lighter than navy) replacing existing olive green corrugated tin sheeting.

Roof - Box profile metal sheets with an anti-condensation skin fitted to the underside fixed into the existing framework complete with a close-fitting ridge.  
Plastisol barge boards to close the roof to vertical joint. New roof to be mid-grey colour, replacing existing Profile 3 asbestos Chrysatile sheets.

Guttering - New aluminium guttering and downpipes in "Anthracite" grey to replace existing black UPVC guttering.

Doors - New Outa-Dor general purpose steel personnel and fire doors in "Merlin Grey" (mid grey) to replace existing wooden white painted doors.

Windows - New plain black UPVC windows to replace existing white wooden frames

|        |          |  |   |                                    |                                          |                     |
|--------|----------|--|---|------------------------------------|------------------------------------------|---------------------|
| Scale: | 1:150@A3 |  |  <b>Tey Farm Systems Ltd</b><br><b>Tel 01206 210003</b><br>Great Tey Business Centre,<br>Warrens Farm, Great Tey,<br>COLCHESTER. CO6 1JG | **                                 | BUILDING 2 - PROPOSED GENERAL ARRANGMENT | Drawing No:         |
| Date:  | 17/09/24 |  |   | WILLOW MARINA - WARGRAVE, RG10 8LH |                                          | 24/146/PE/101 REV03 |
| Drawn: | SM       |  |   |                                    |                                          |                     |