


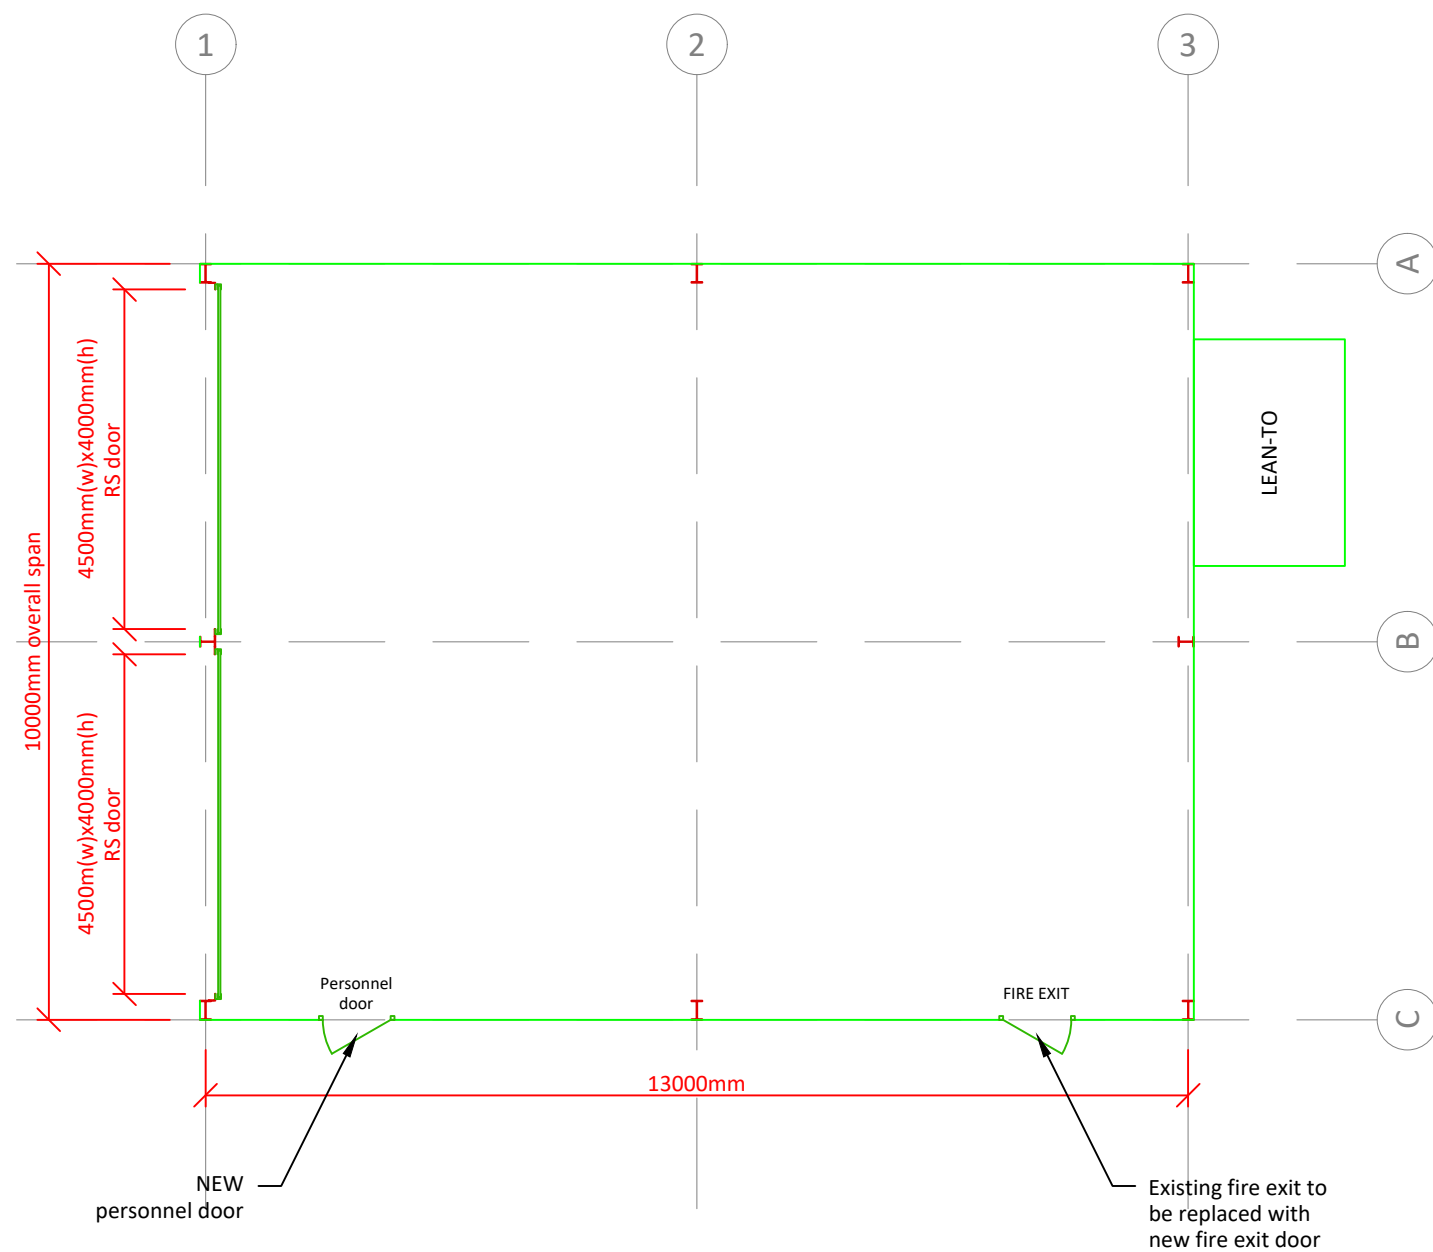

Materials:

Side cladding - Box profile tin sheet cladding in "Slate Blue" (slightly lighter than navy) replacing existing asbestos sheeting.

Doors - New Outa-Dor general purpose steel personnel and fire doors in "Merlin Grey" (mid grey) to replace existing wooden white painted doors. New "Merlin Grey" electric operated, plastisol coated roller shutter doors to replace existing olive green sliding corrugated tin metal sheet doors.

Scale:	1:100@A3	 Tey Farm Systems Ltd Tel 01206 210003 Great Tey Business Centre, Warrens Farm, Great Tey, COLCHESTER. CO6 1JG	**	BUILDING 3 - PROPOSED GENERAL ARRANGEMENT	Drawing No:
Date:	08/11/24		WILLOW MARNIA - WARGRAVE, RG10 8LH		24/147/PE/101 REV01
Drawn:	SM				