
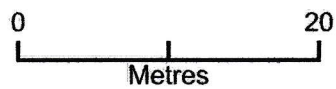


Site Block Plan

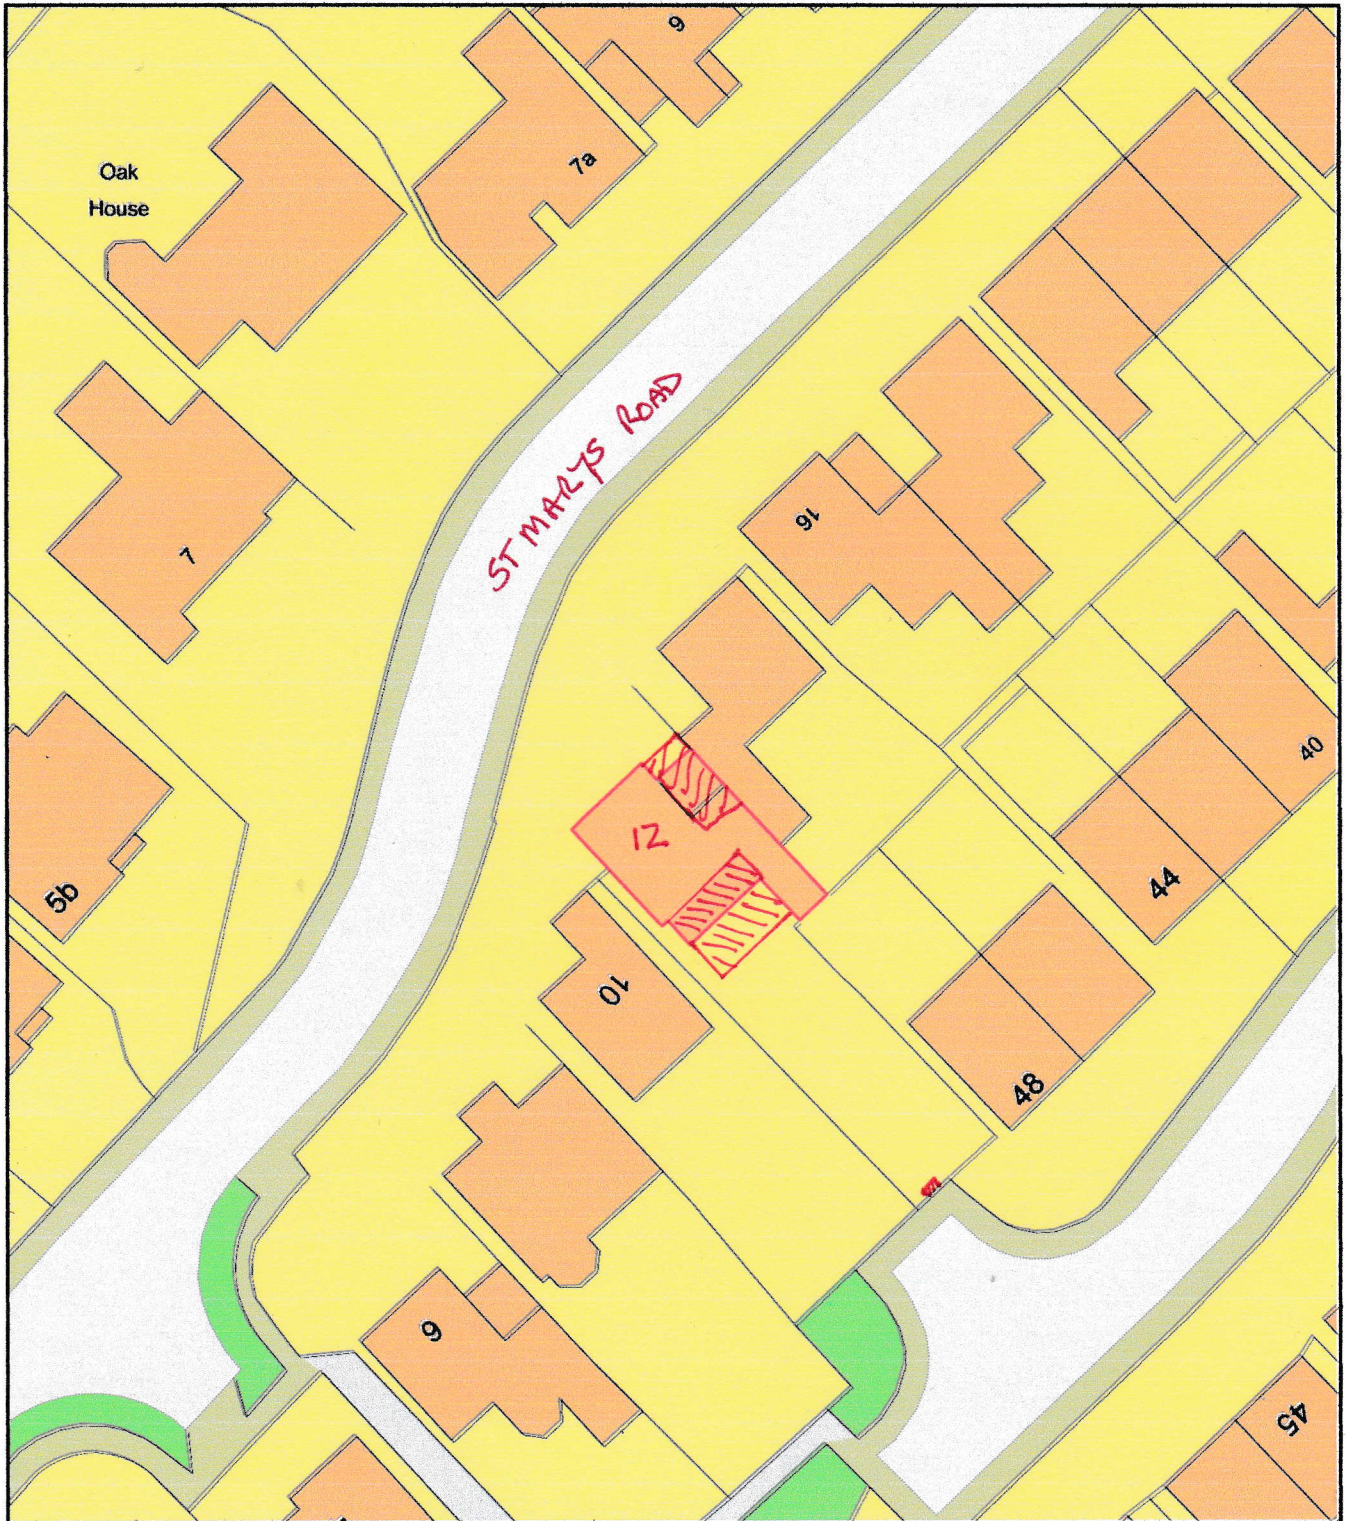

Plan Produced for: Mr M. Bashir

Date Produced: 25 Mar 2026

Plan Reference Number / Project ID: TQRQM26082173849689 / 12 StMarys

Scale: 1:500 @ A4