



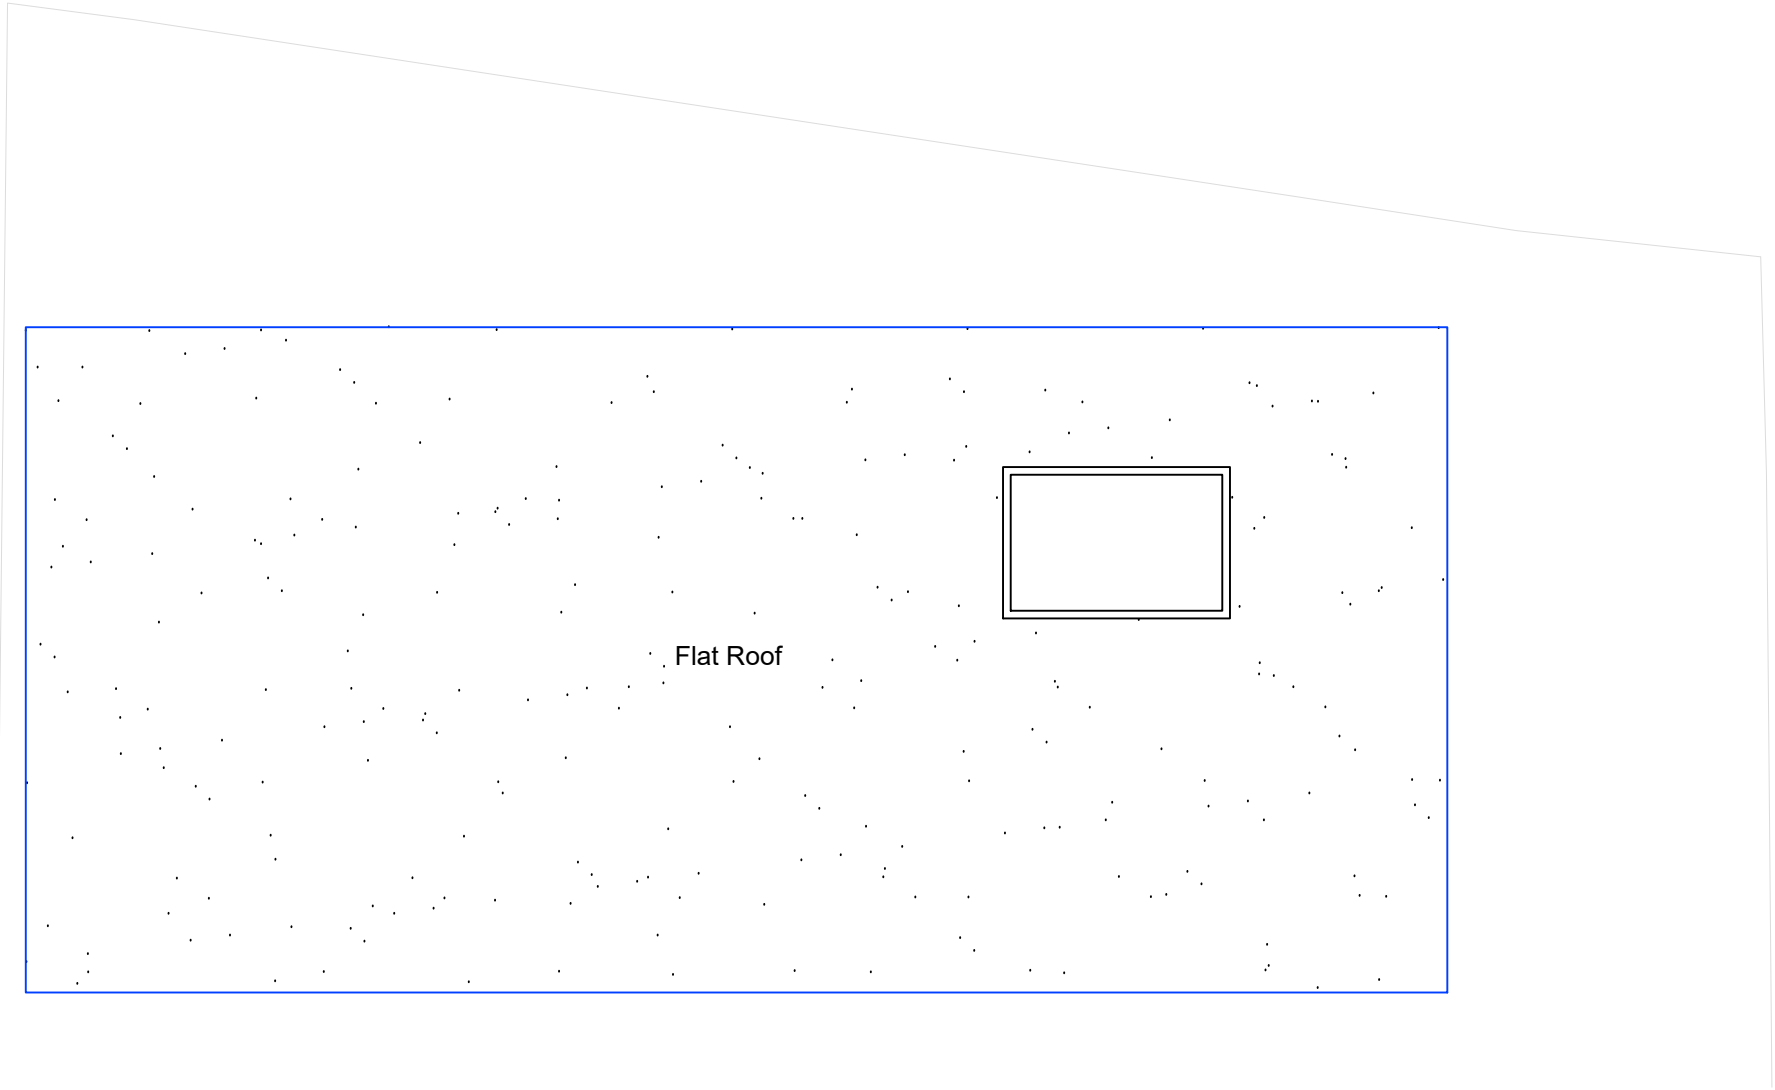

○ R o o f P l a n
1 : 5 0

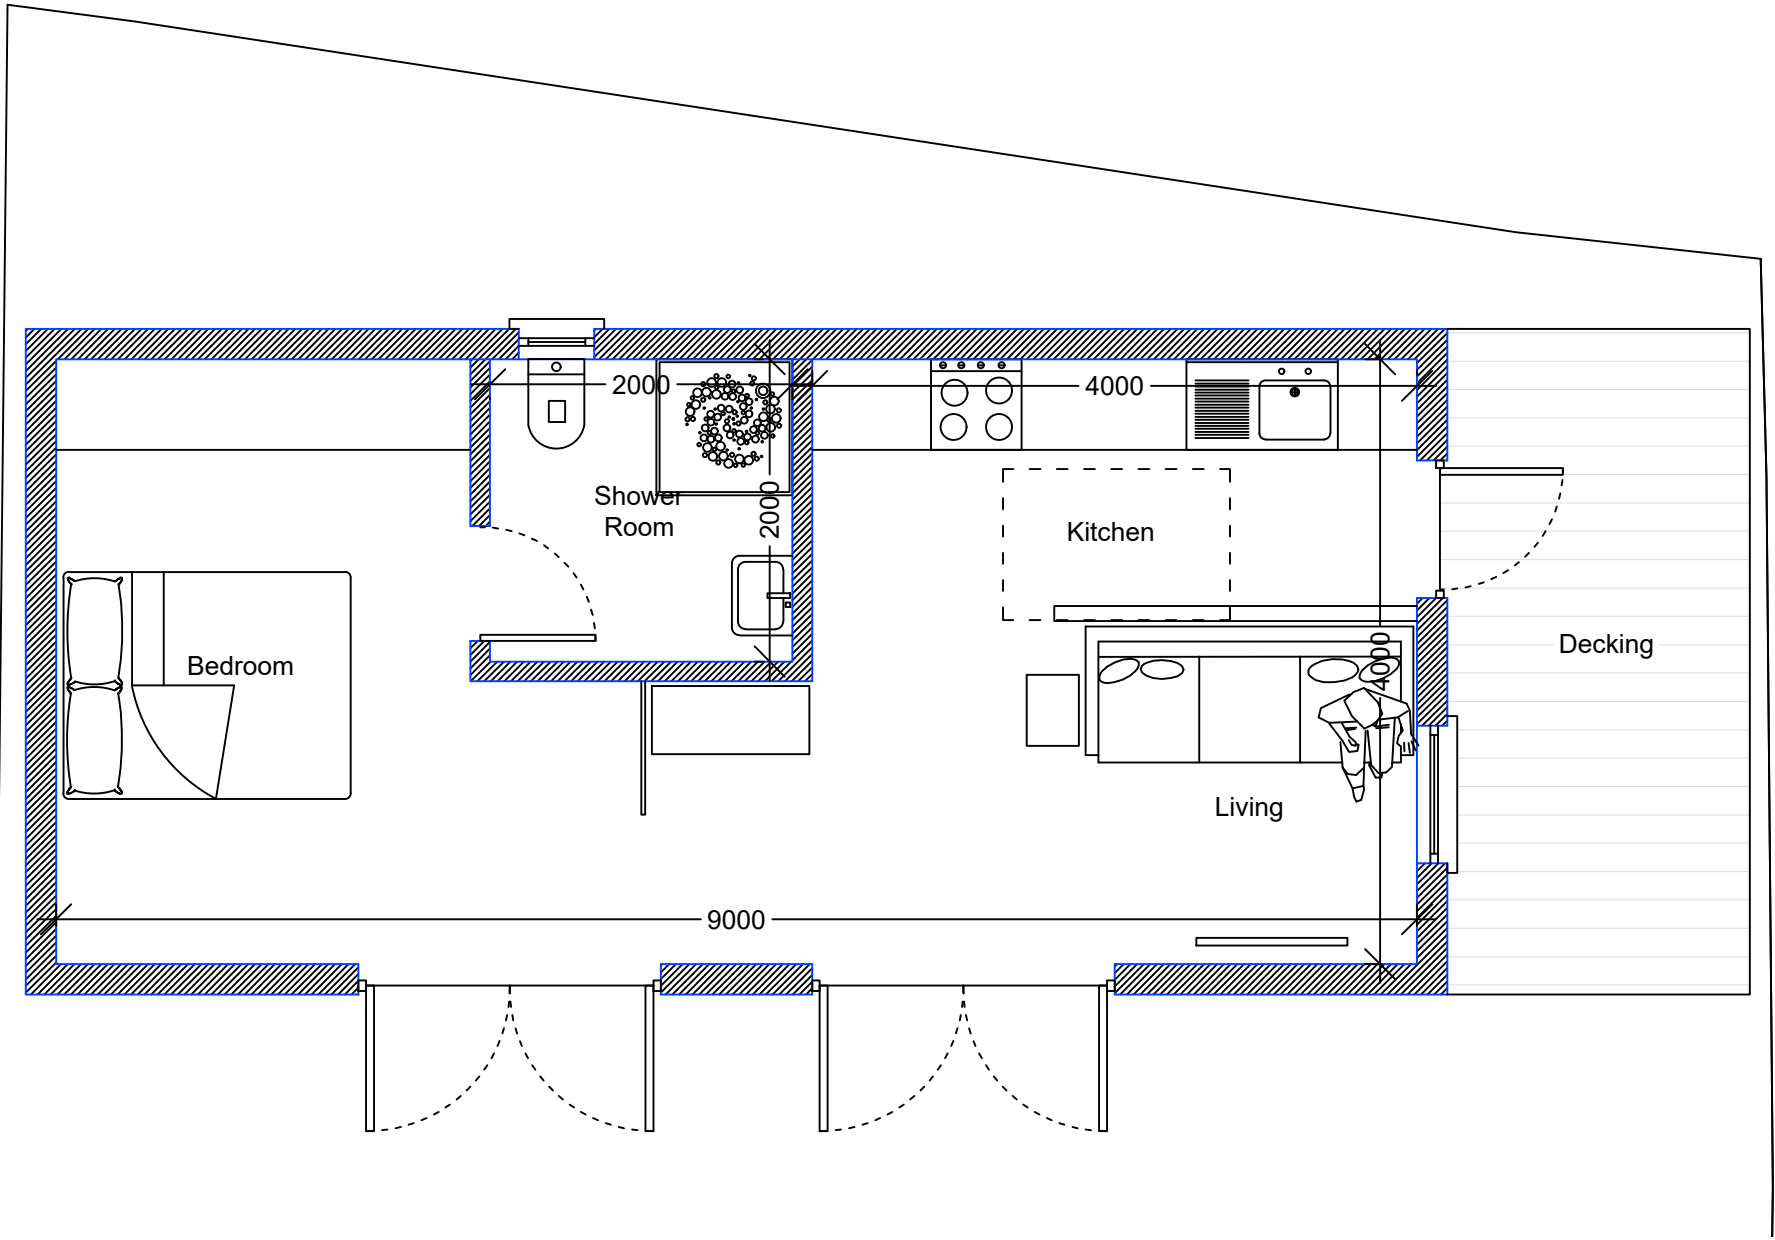

○ G r o u n d F l o o r P l a n
1 : 5 0

	14.03.25	BJS			
Revision	Date	Drawn	Designer	Checked	Approved

● Address: 7 Denham Way, Denham UB9 5AX
● Mob : 07787197752
E mail : benjamin@oakmanltd.com

Project Address: 4 Rowan Drive Crowthorne RG45 6RZ	Client: Mr and Mrs Edwards
PROPOSED	
Drawing Number: 2428-PL-101	Scales: 1:50 © A3
Rev. No. —	