


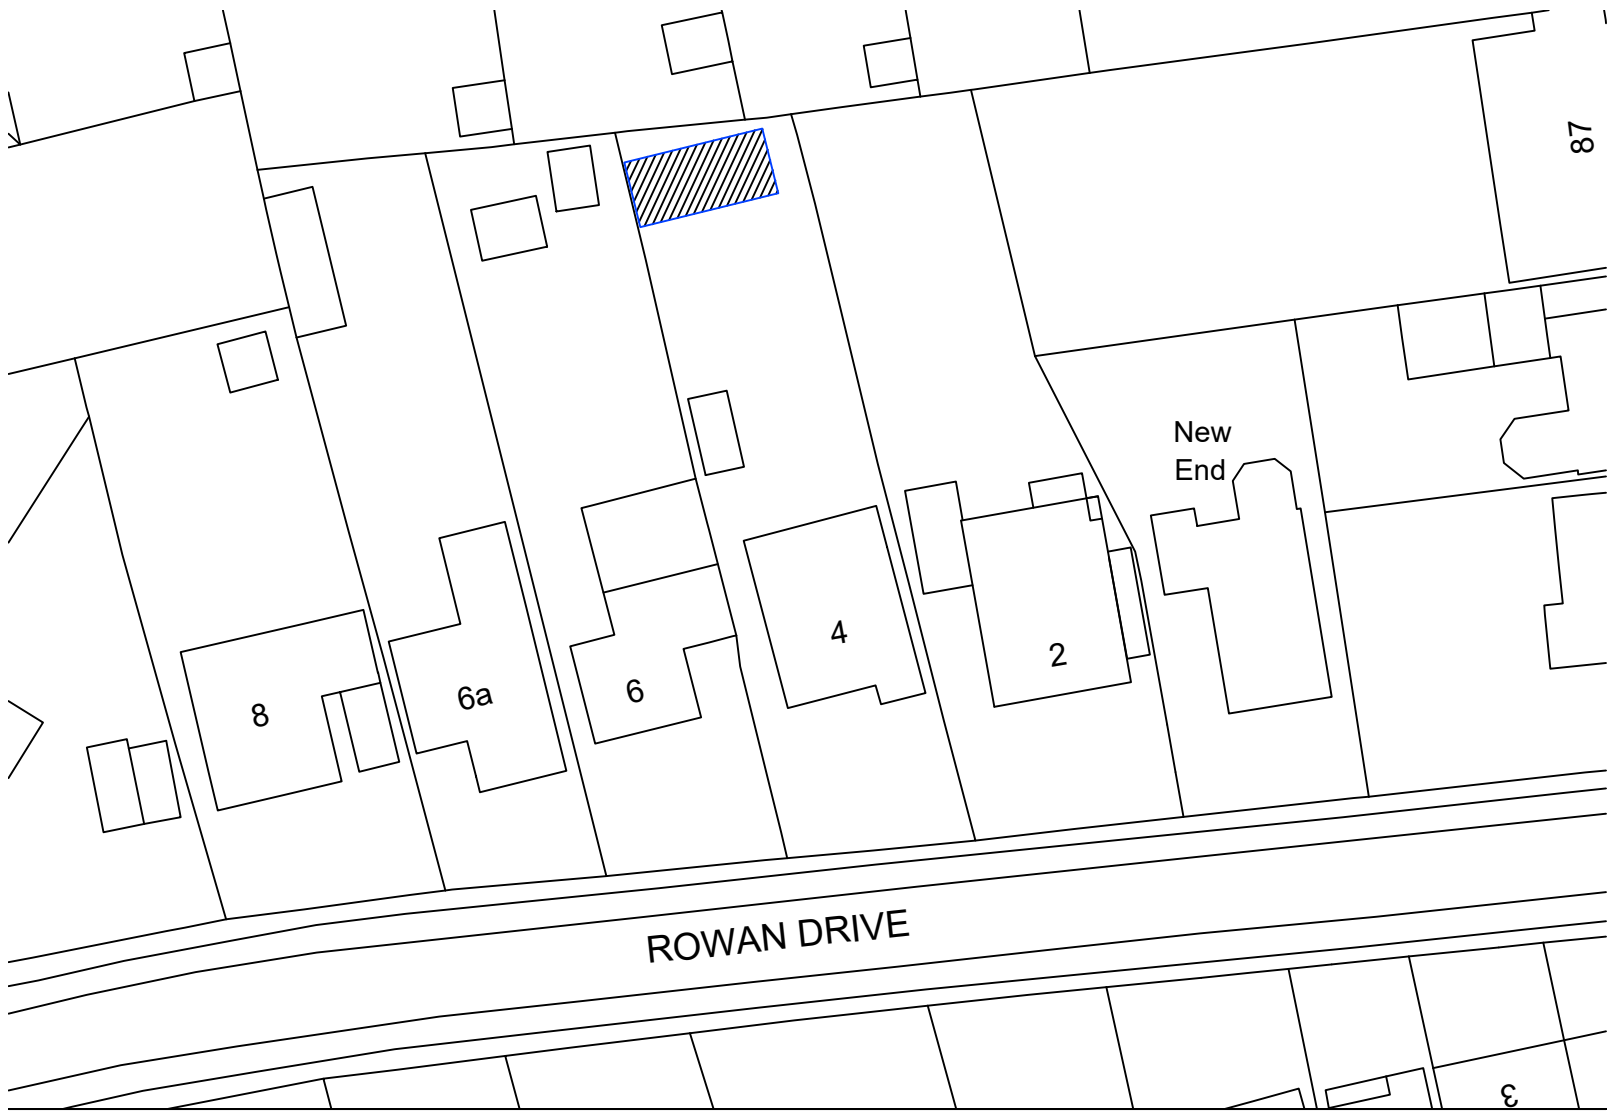


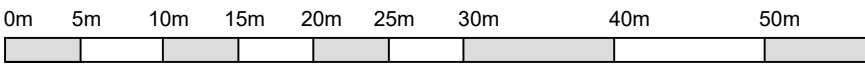

Block Plan
1 : 5 0 0

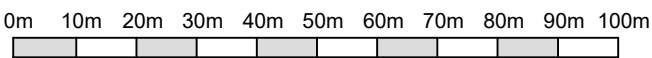

Location Plan
1 : 1 2 5 0

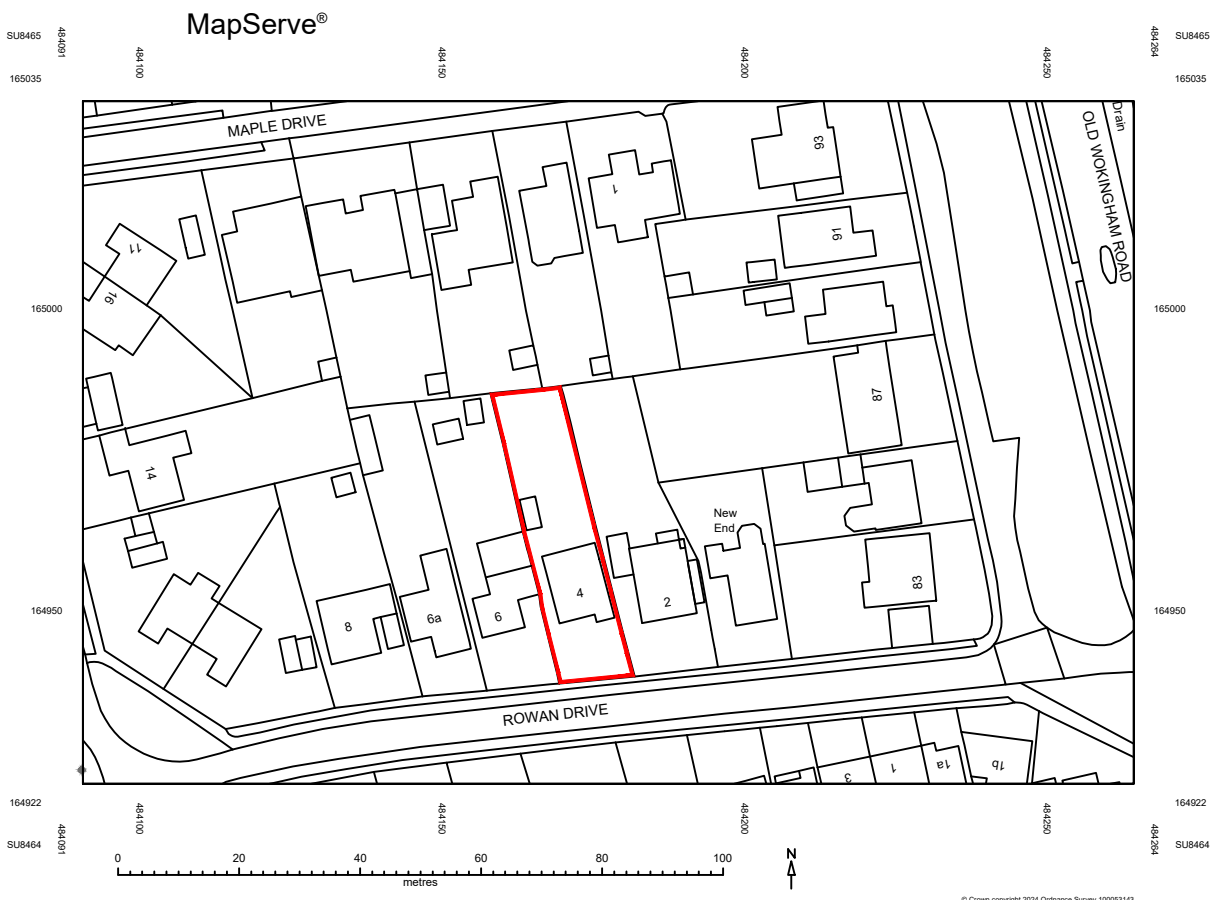

- NOTES GENERAL:**
- Work to figured dimensions and relative position only, confirm to designer
 - This drawing is to be read in conjunction with all relevant drawings, detailed specifications where applicable and all associated drawings in this series (if any)
 - Any discrepancy on this drawing is to be reported immediately to Oakman Architecture Ltd for clarification
 - The contractor is responsible for all temporary works and for the stability of the works in progress

	14.03.25	BJS			
Revision	Date	Drawn	Designer	Checked	Approved

Revision History

OAKMAN
ARCHITECTURE.

Address: 7 Denham Way, Denham, UB9 5AX
Mob : 07787197752
E mail : benjamin@oakmanltd.com

Project Address:

4 Rowan Drive
Crowthorne
RG45 6RZ

Client:

Mr and Mrs Edwards

LOCATION & BLOCK PLANS

Drawing Number: 2428-PL-L&B
Scales: 1:1250 & 1:500
Rev. No: —
© A3