
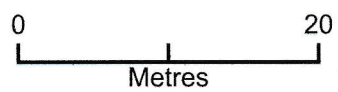


Site Block Plan

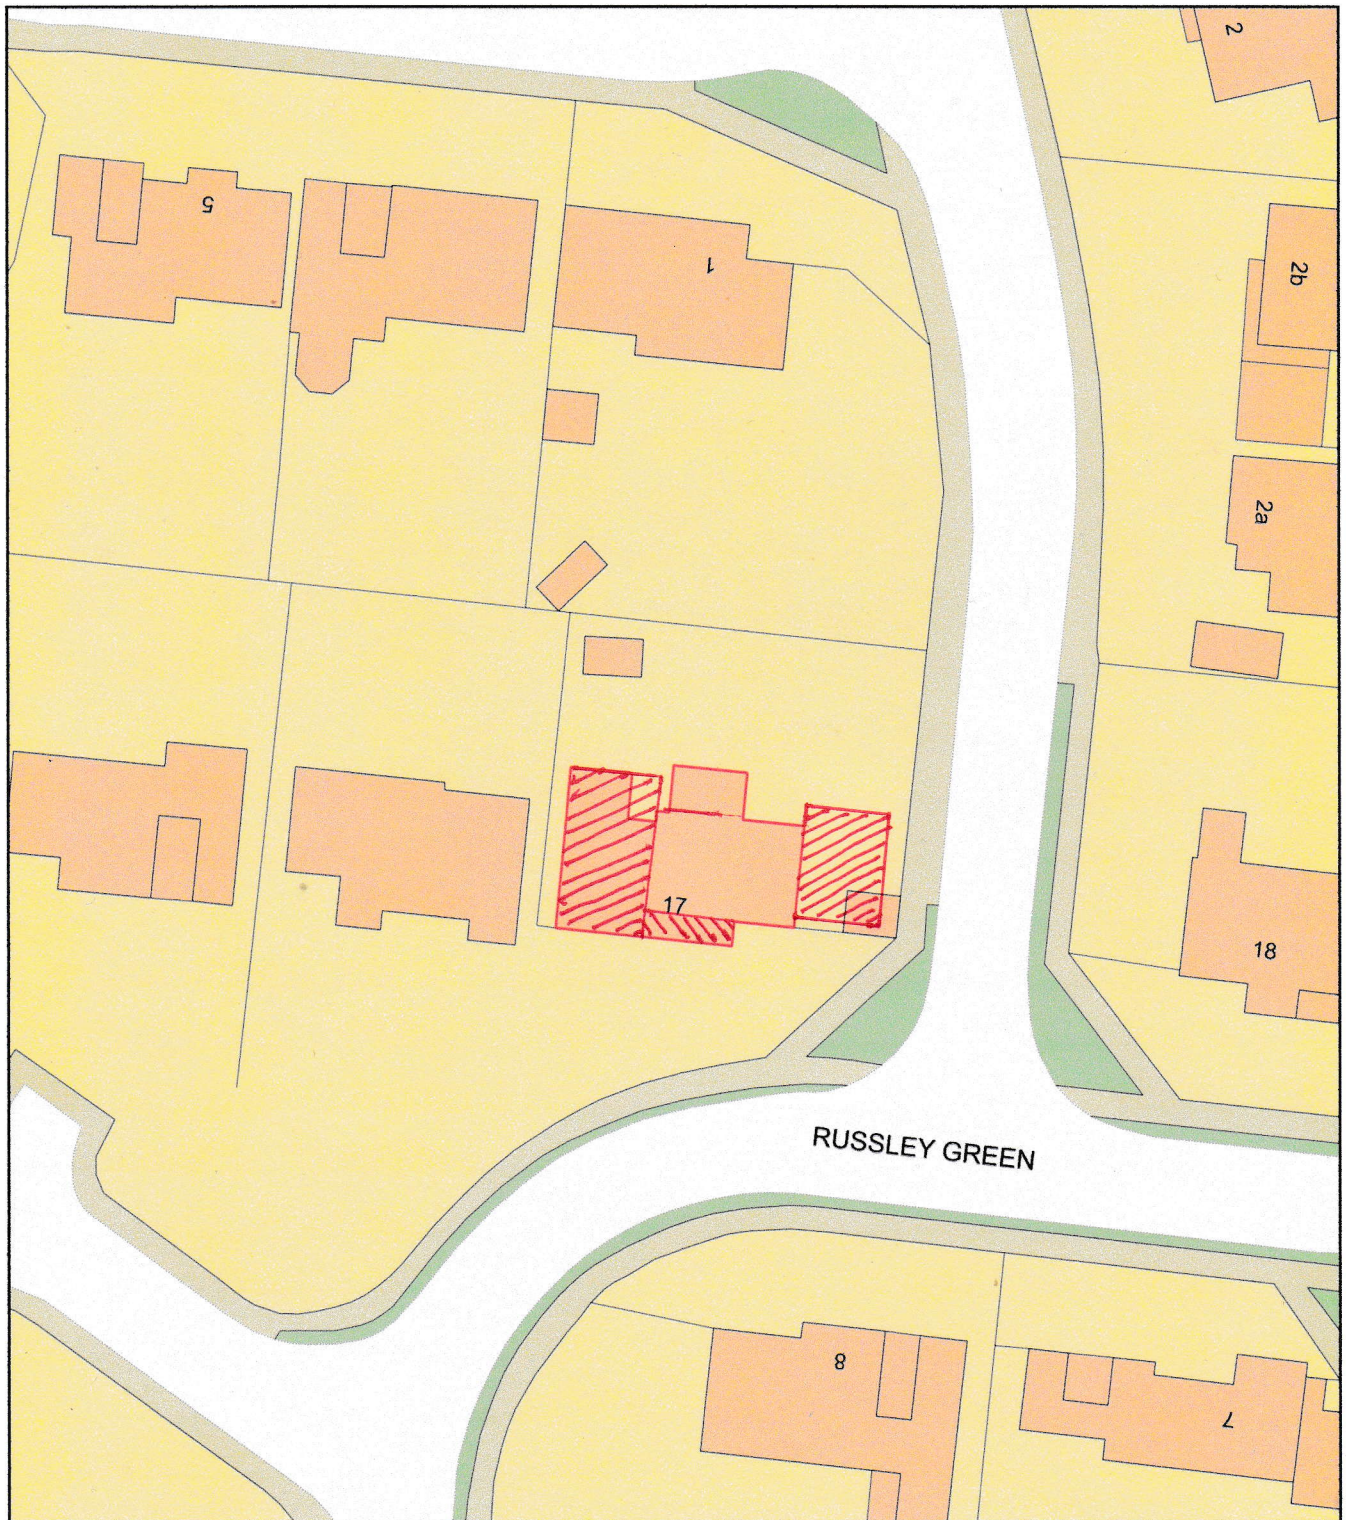

Plan Produced for: JR

Date Produced: 27 Jan 2025

Plan Reference Number / Project ID: TQRQM25027211920766 / 17 Russley

Scale: 1:500 @ A4