


Proposed Plan


Notes

1: 50 @ A1

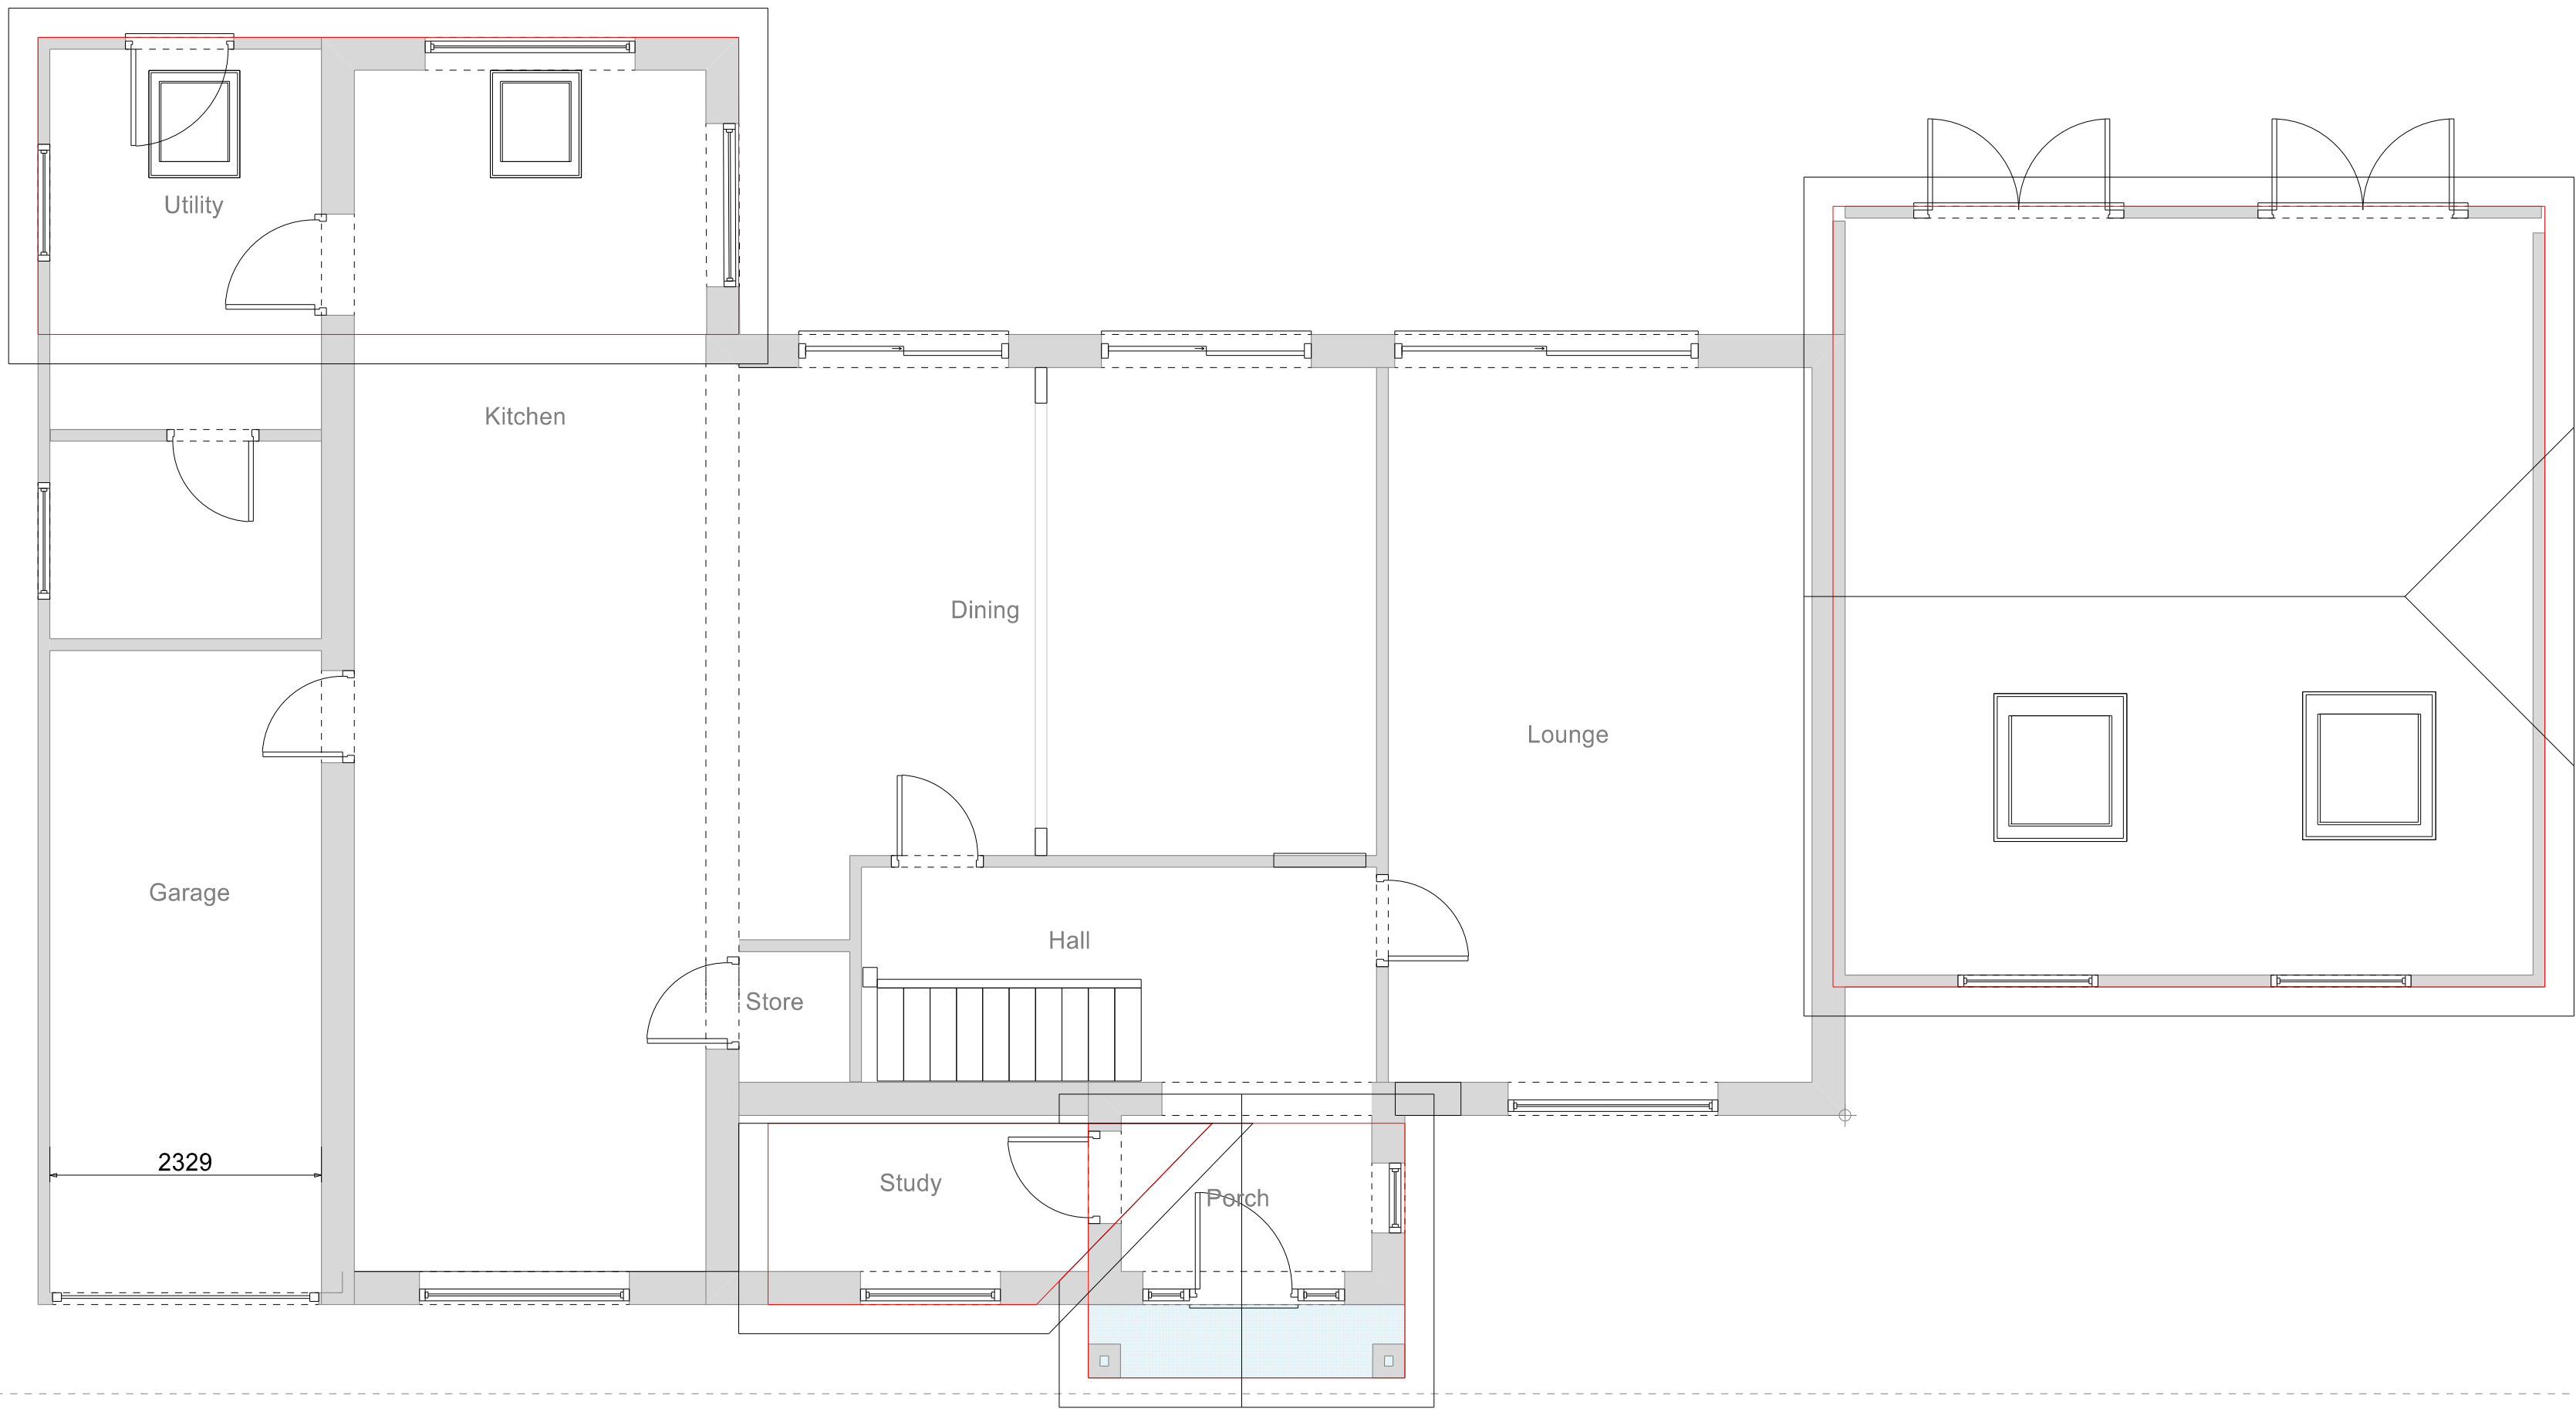

Ground Floor

1: 50 @ A1

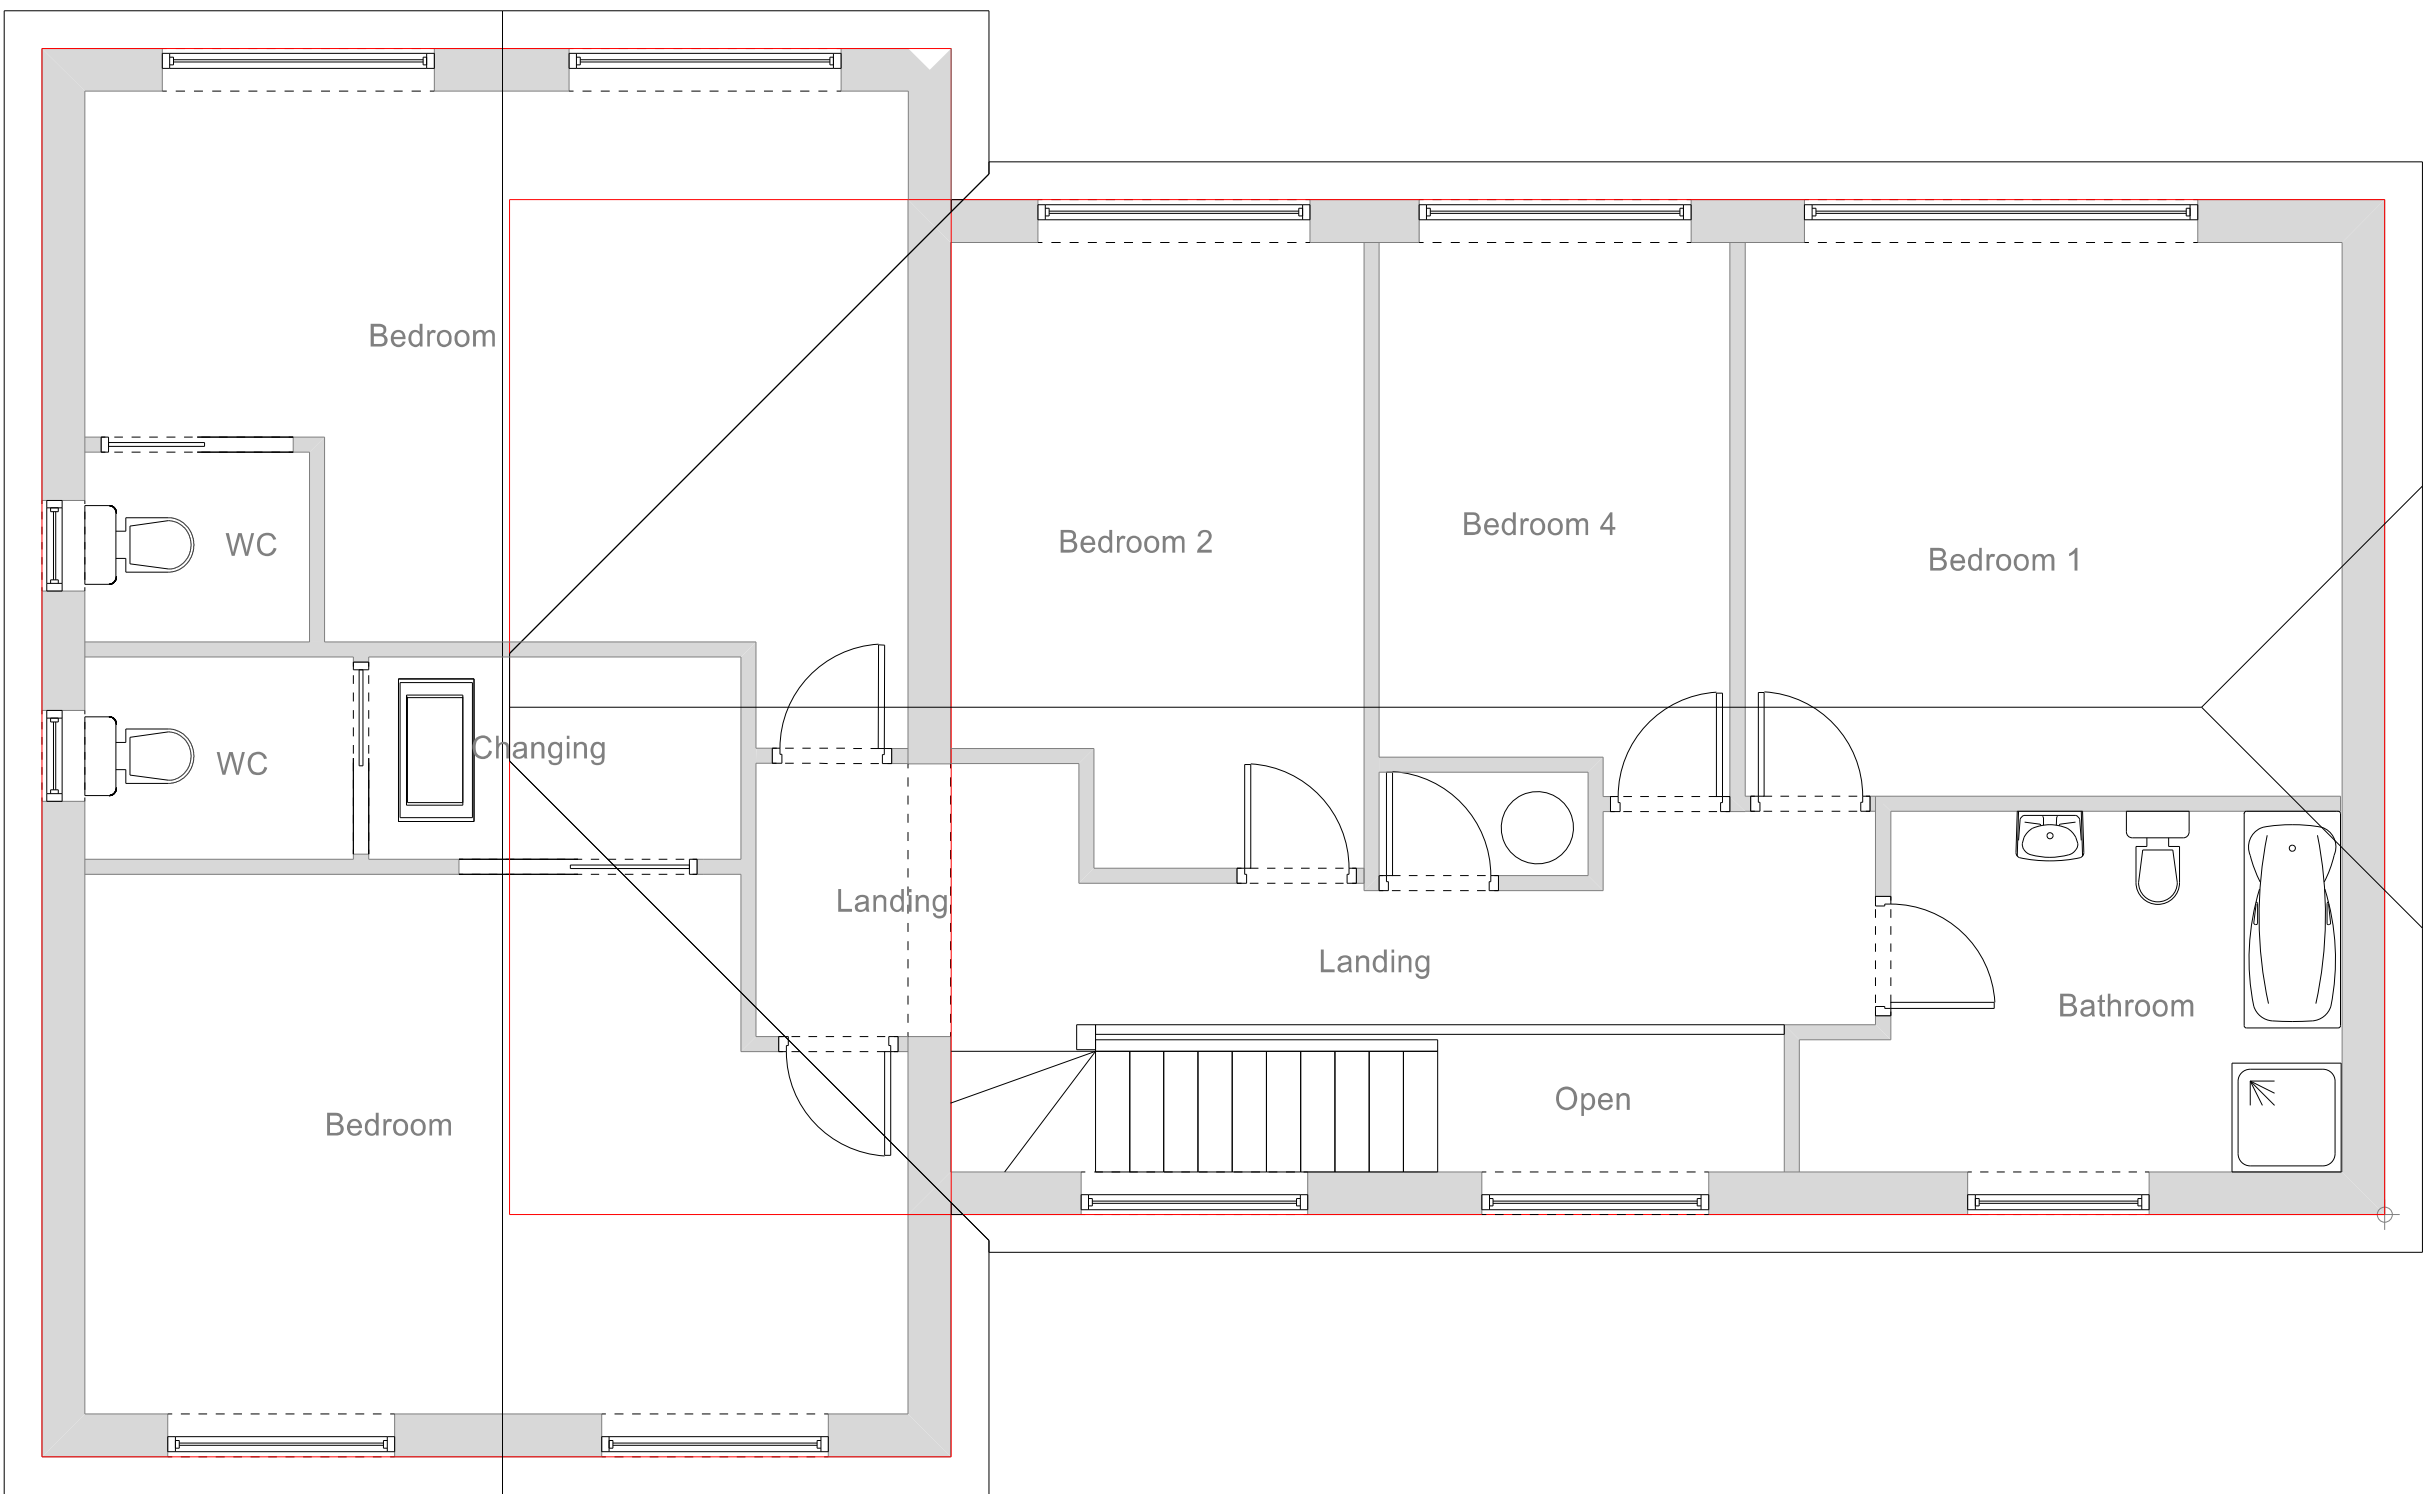

First Floor

[Cantley Design](#)

Cantley Design

Project
Home Plans
17 Russley Green
Wokingham
RG40 3HT

Date
November 2024

Drawn by
Bob Owles

Scale
1:50 @ A1

Checked by
NCO

Drawing Type
Proposed

Client
Mr Paul Rush

Drawing Number
RDO/17RG/ D2B

Cantley Drawing Services
20 Cantley Crescent
Wokingham
RG41 1NX
0781 803 2212

