


ELEVATION Scale 1:50

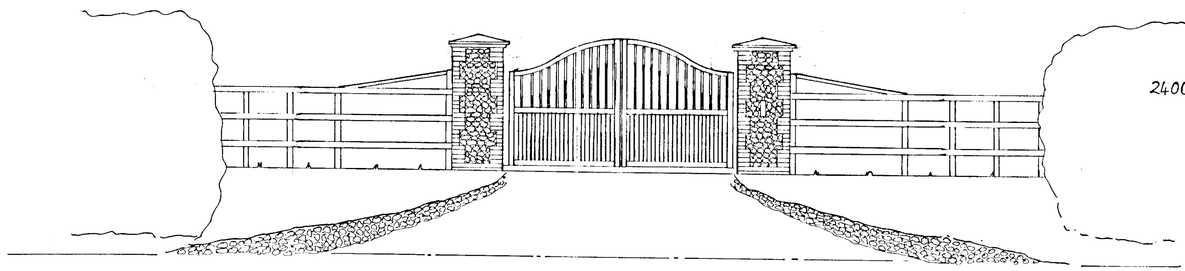


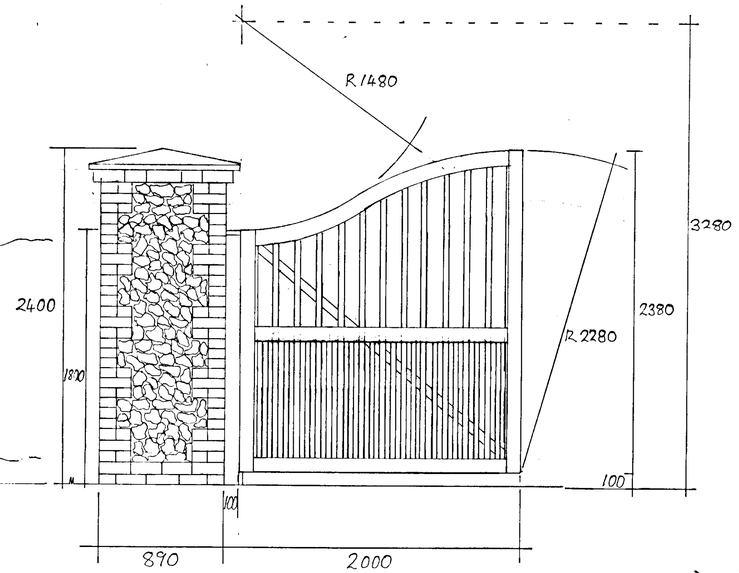

PART ELEVATION 'DETAIL' Scale 1:20

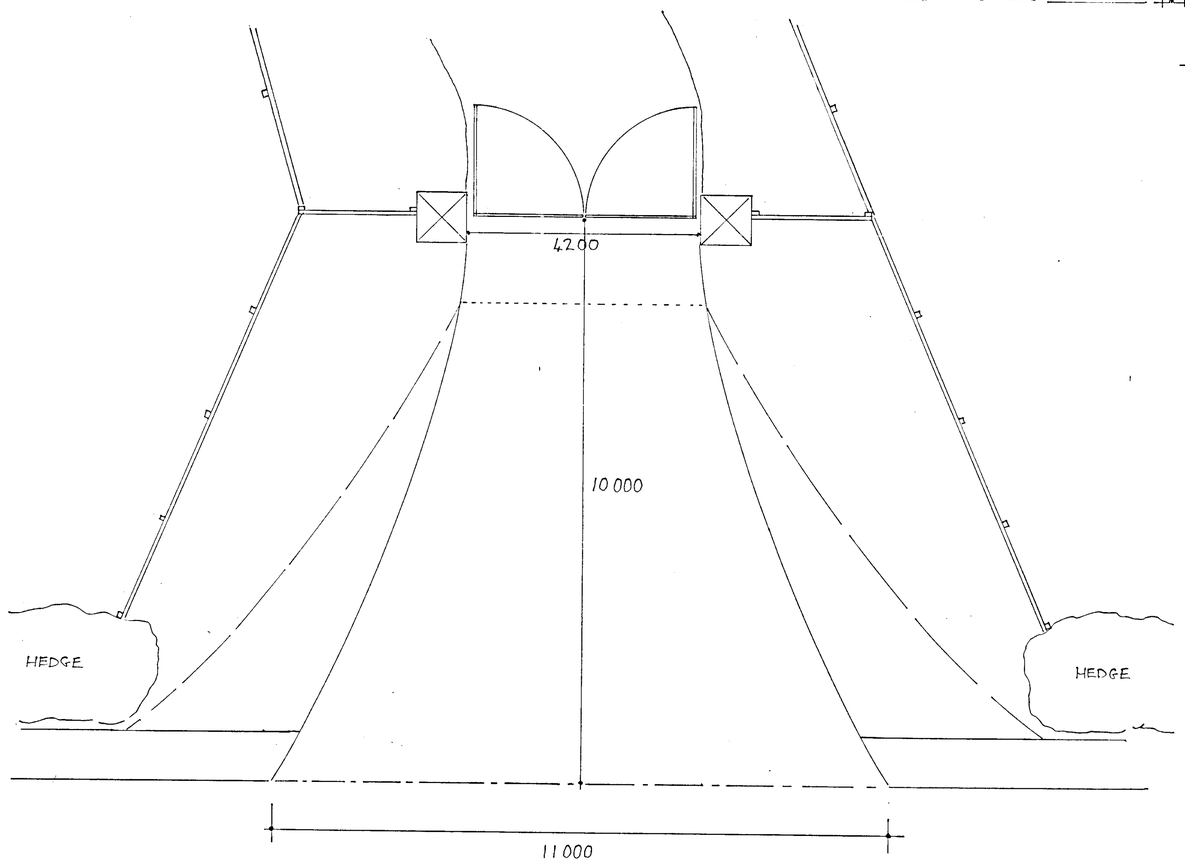

PLAN Scale 1:50

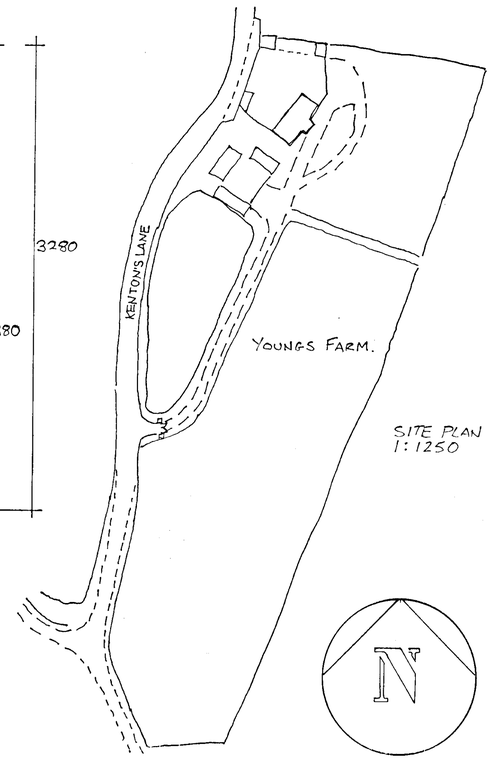

SITE PLAN
1:1250

Specifications:

Piers,
Multi-red bricks with flint panels to match house.
Caps,
Haddonstone reconstituted stone pier caps

Gates,
IROKO Hardwood gates finished with Teak oil.

Drive way surfacing,
All as existing.

Planting,
All as existing.

Client: Mr M. Young
Youngs Farm
Upper Culham
Kentons Lane
Henley On Thames.

15.NOV.2001 • 5293

Proposal: New Entrance Piers and Gates.

DRAWING No: 111101 REV:

CAMELOT AUTOMATION

Unit 1, Barn Elms
Dark Lane
Bradfield
Reading
RG7 6DF

Tel 0118 9745142
Fax 0118 9745143

DESIGN, BUILD & INSTALLATION OF WROUGHT IRON GATES AND RAILINGS

Timber close boarded gates
Wooden field bar gates
Audio/Video entry systems
Full range of gates and garage door automation
CCTV

martin wall design services
Martin Wall
Little Covert Farm
Dunn Lane
Hurst, Reading RG10 0TA
0118 9349222 / 0410 740548