


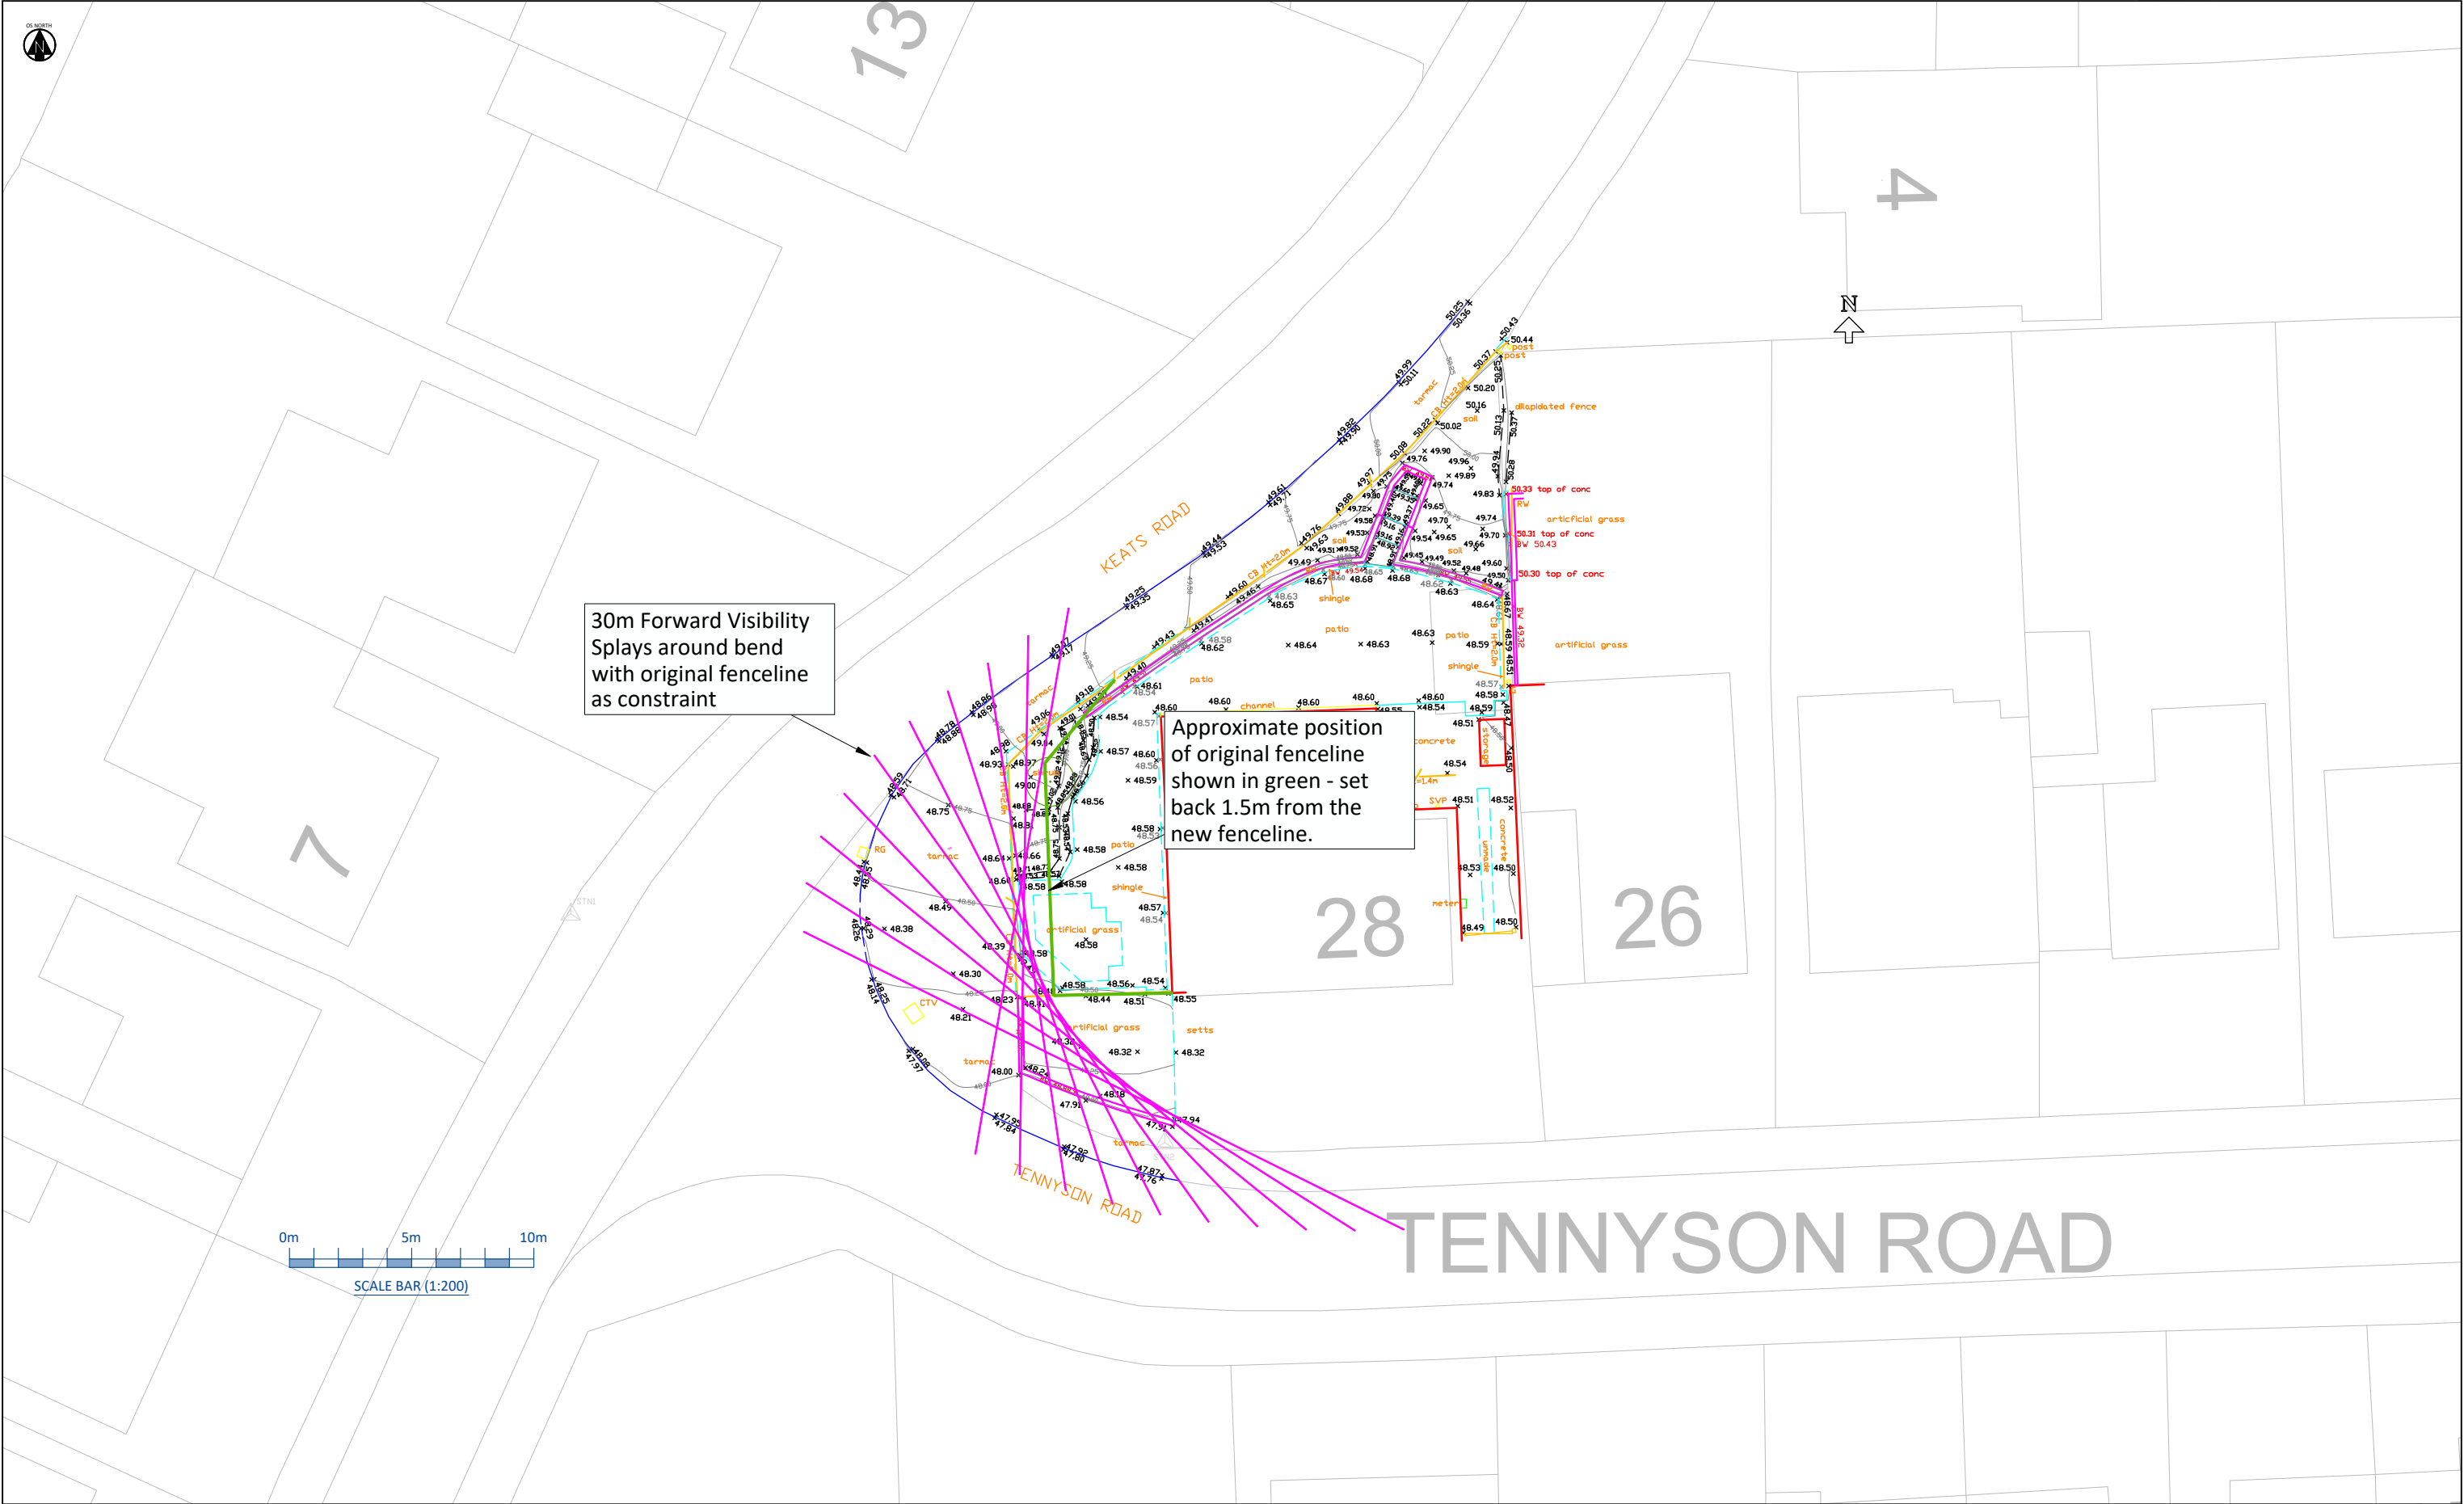

SCALE BAR 0m 5m 10m SCALE BAR (1:250)					KEY					NOTES 1. Forward Visibility shown at 30m. 2. Drawing is based on topo survey data supplemented by Ordnance Survey, (c) Crown Copyright 2025. All rights reserved. Licence number 100022432. This has been extracted from the site location plan produced by Hives Architects - plan no. 2900-001-P1. 3. Please do not scale from this drawing.					REVISIONS <table><tr><td>PO1</td><td>20/11/25</td><td>First Issue</td><td>DC</td><td>DC</td></tr><tr><td>Rev</td><td>Date</td><td>Description</td><td>By</td><td>App</td></tr></table>					PO1	20/11/25	First Issue	DC	DC	Rev	Date	Description	By	App	Apex TRANSPORT PLANNING CLOCKWISE BRUNEL HOUSE CARDIFF CF24 0HA t: 02920 619 361 e: cardiff@apextp.co.uk RUNWAY EAST 101 VICTORIA STREET BRISTOL BS1 6PU t: 0117 427 0414 e: bristol@apextp.co.uk CLIENT MRS HUSBANDS PROJECT 28 TENNYN SON ROAD, WOODLEY					TITLE FORWARD VISIBILITY WITH ORIGINAL FENCELINE PROJECT NO. C25-179 SCALE @ A3 1:250 STATUS DESCRIPTION INFORMATION STATUS S2 DRAWING NO. C25179-ATP-DR-TP-003				
PO1	20/11/25	First Issue	DC	DC																																			
Rev	Date	Description	By	App																																			