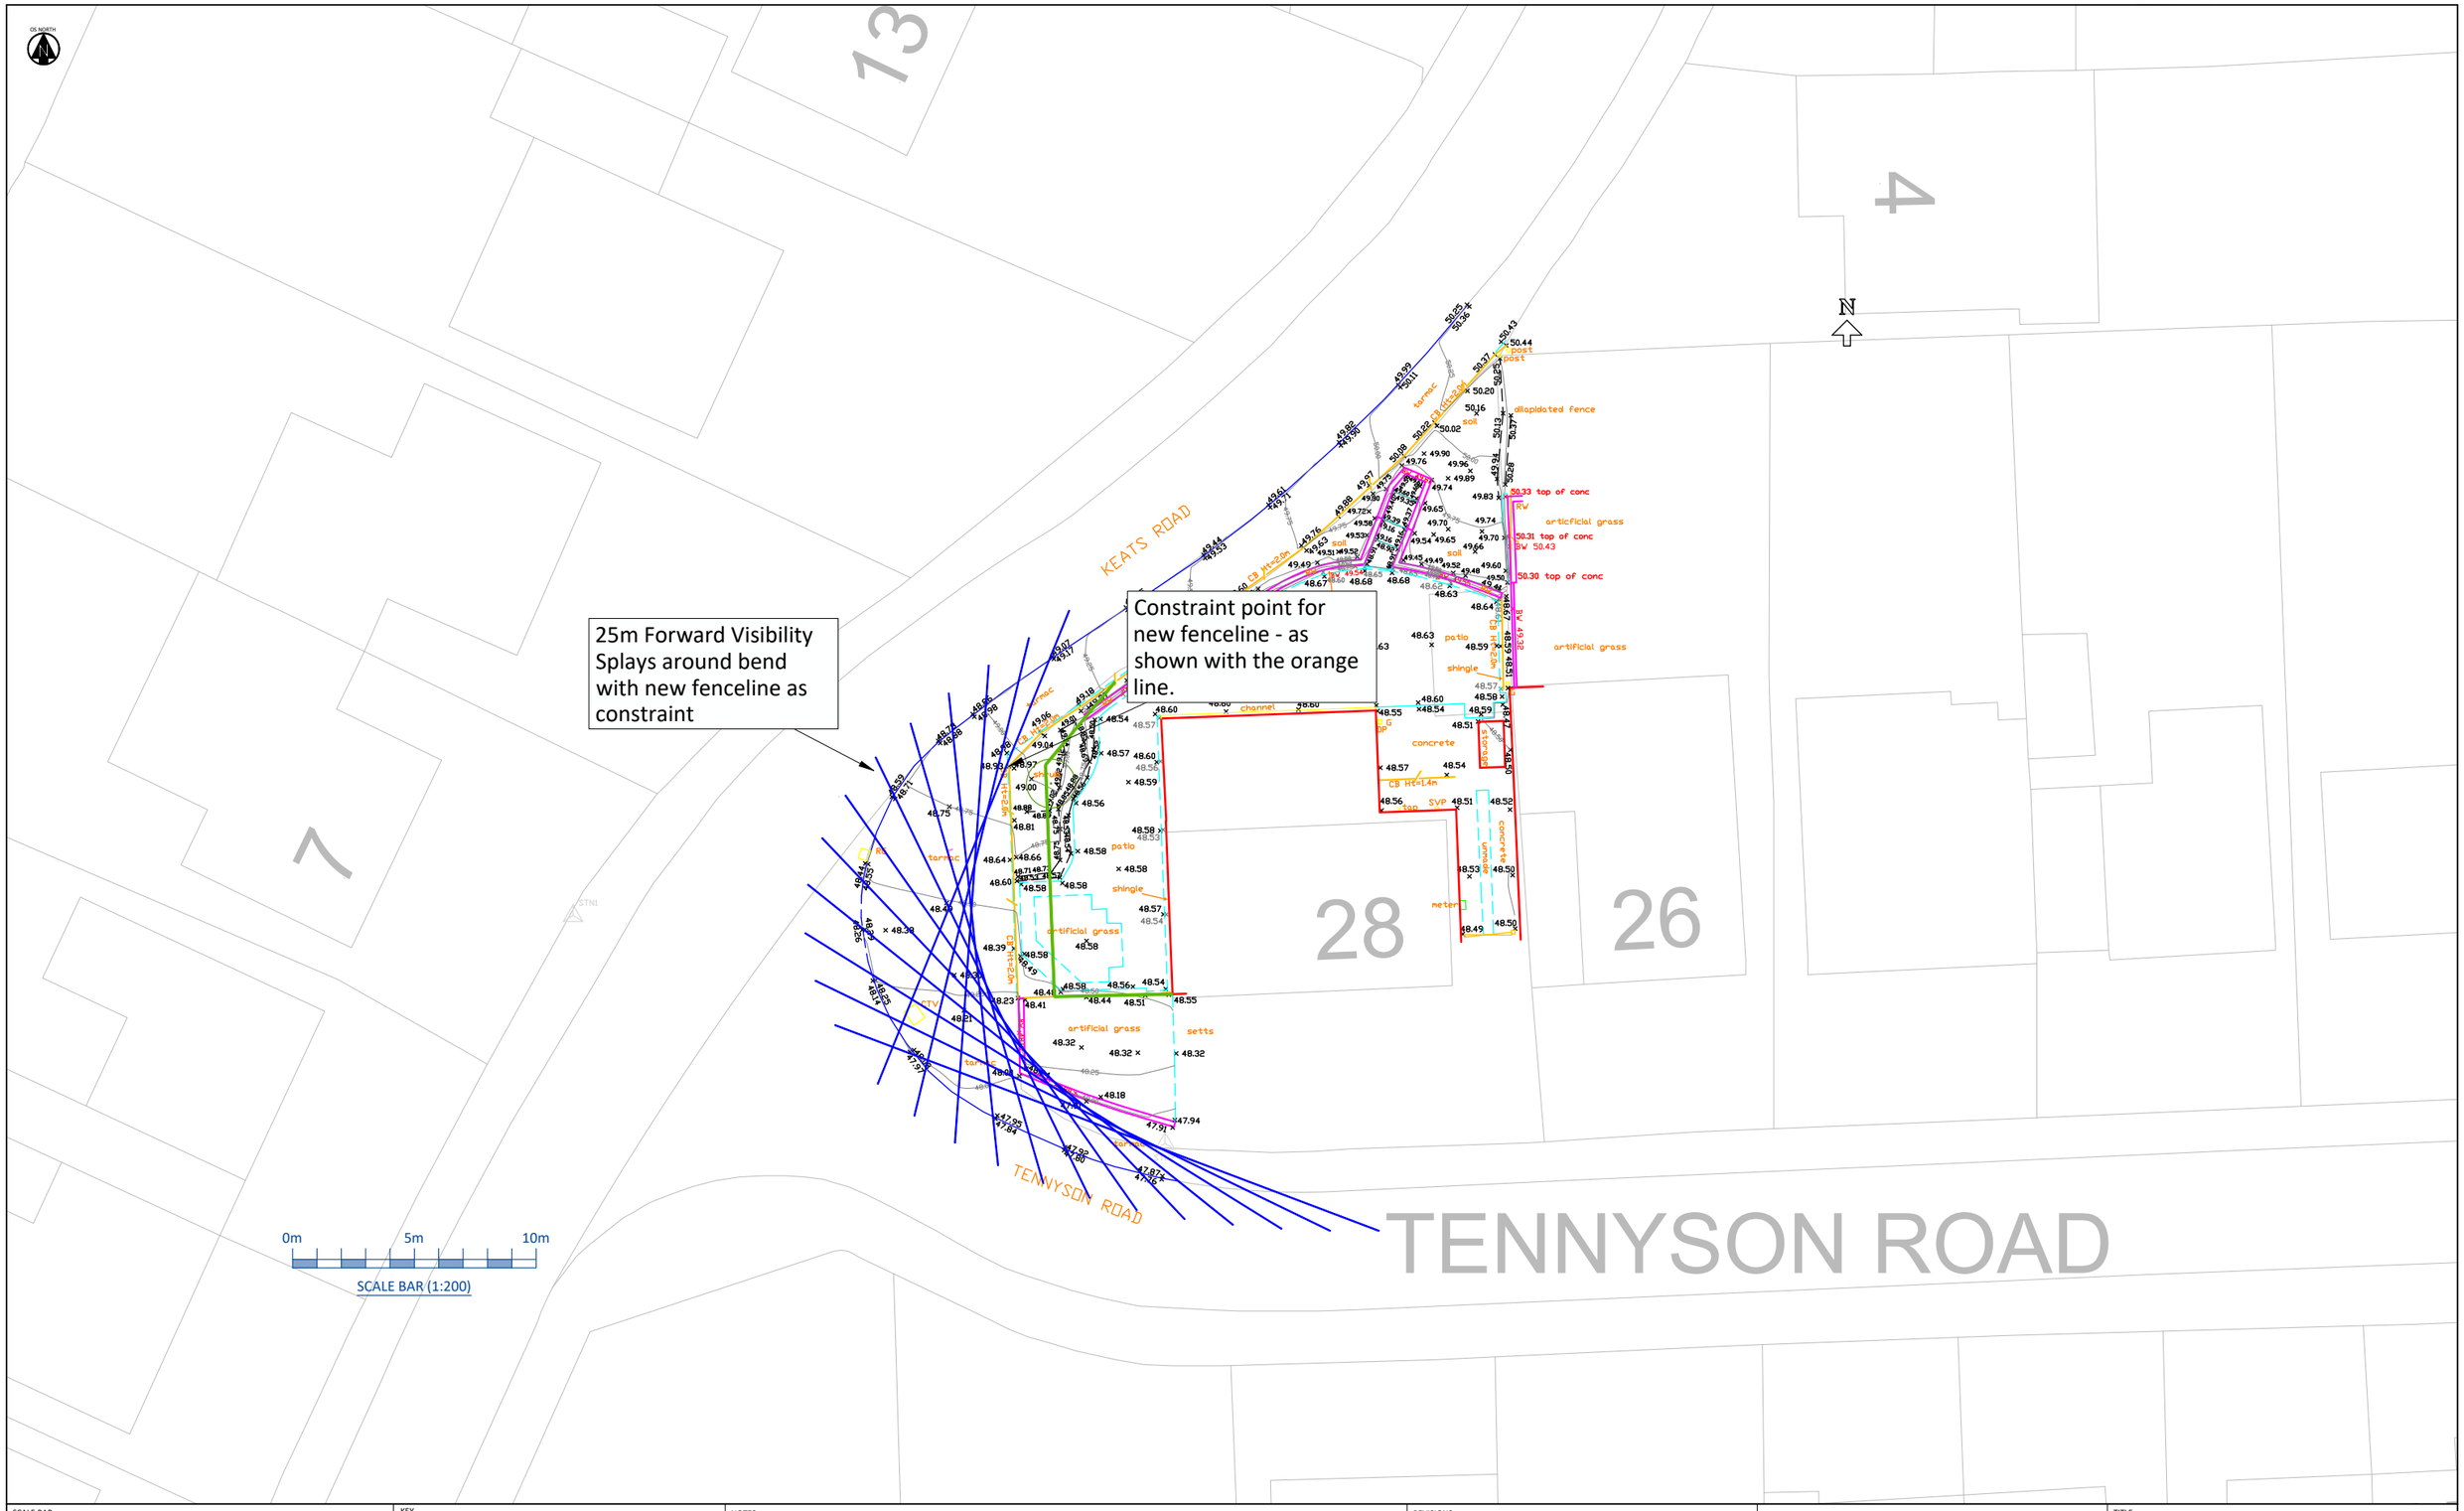


SCALE BAR

0m 5m 10m

SCALE BAR (1:250)

KEY

NOTES

1. Forward Visibility shown at 30m.
2. Drawing is based on topo survey data supplemented by Ordnance Survey, (c) Crown Copyright 2025. All rights reserved. Licence number 100022432. This has been extracted from the site location plan produced by Hives Architects - plan no. 2900-001-P1.
3. Please do not scale from this drawing.

REVISIONS

Rev	Date	Description	By	App
P01	20/11/25	First Issue	DC	DC

Apex TRANSPORT PLANNING

CLOCKWISE
BRUNEL HOUSE
CARDIFF
CF24 0HA
t: 02920 619 361
e: cardiff@apextp.co.uk

RUNWAY EAST
101 VICTORIA STREET
BRISTOL
BS1 6PU
t: 0117 427 0414
e: bristol@apextp.co.uk

CLIENT
MRS HUSBANDS

PROJECT
28 TENNYSON ROAD, WOODLEY

TITLE
FORWARD VISIBILITY WITH NEW FENCE

PROJECT NO.	SCALE @ A3
C25-179	1:250

STATUS DESCRIPTION	STATUS
INFORMATION	S2

DRAWING NO.
C25179-ATP-DR-TP-004