




All dimensions are to be checked on site before work commences.
Figured dimensions to be taken in preference to scaled dimensions.
If in doubt please ask.
© Copyright reserved.

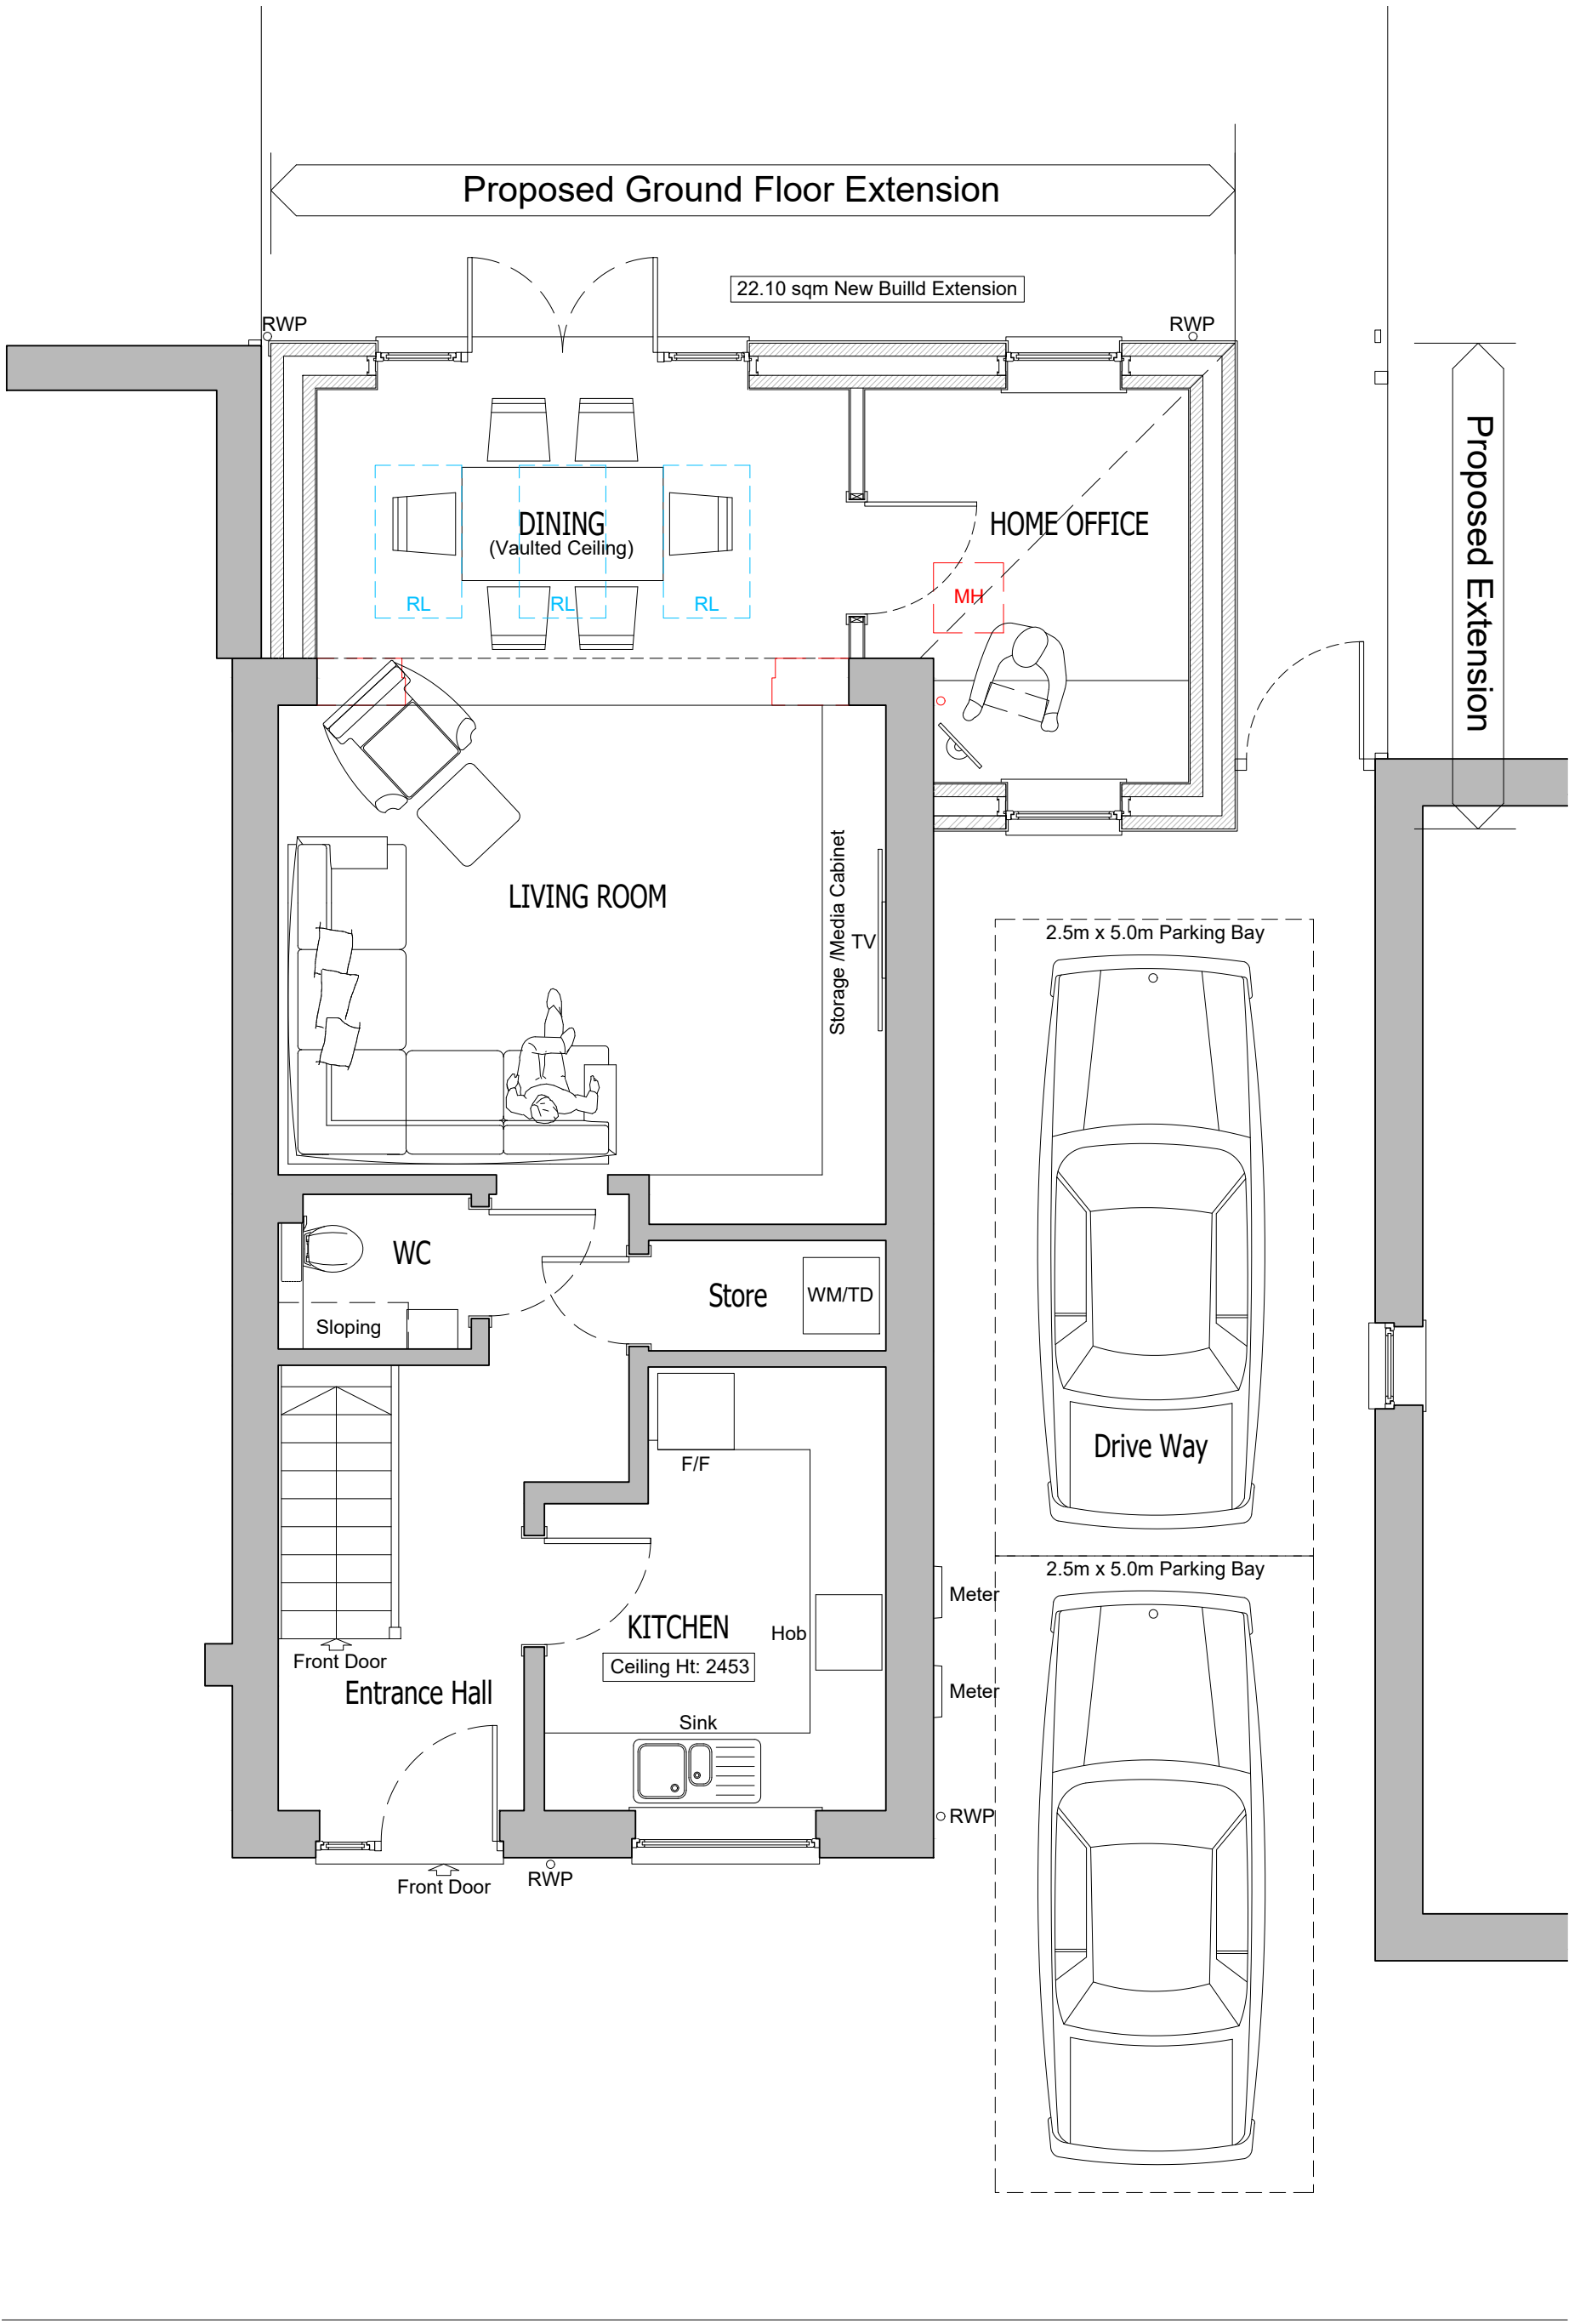

GROUND FLOOR GENERAL ARRANGEMENT PLAN As Proposed
Scale 1:50

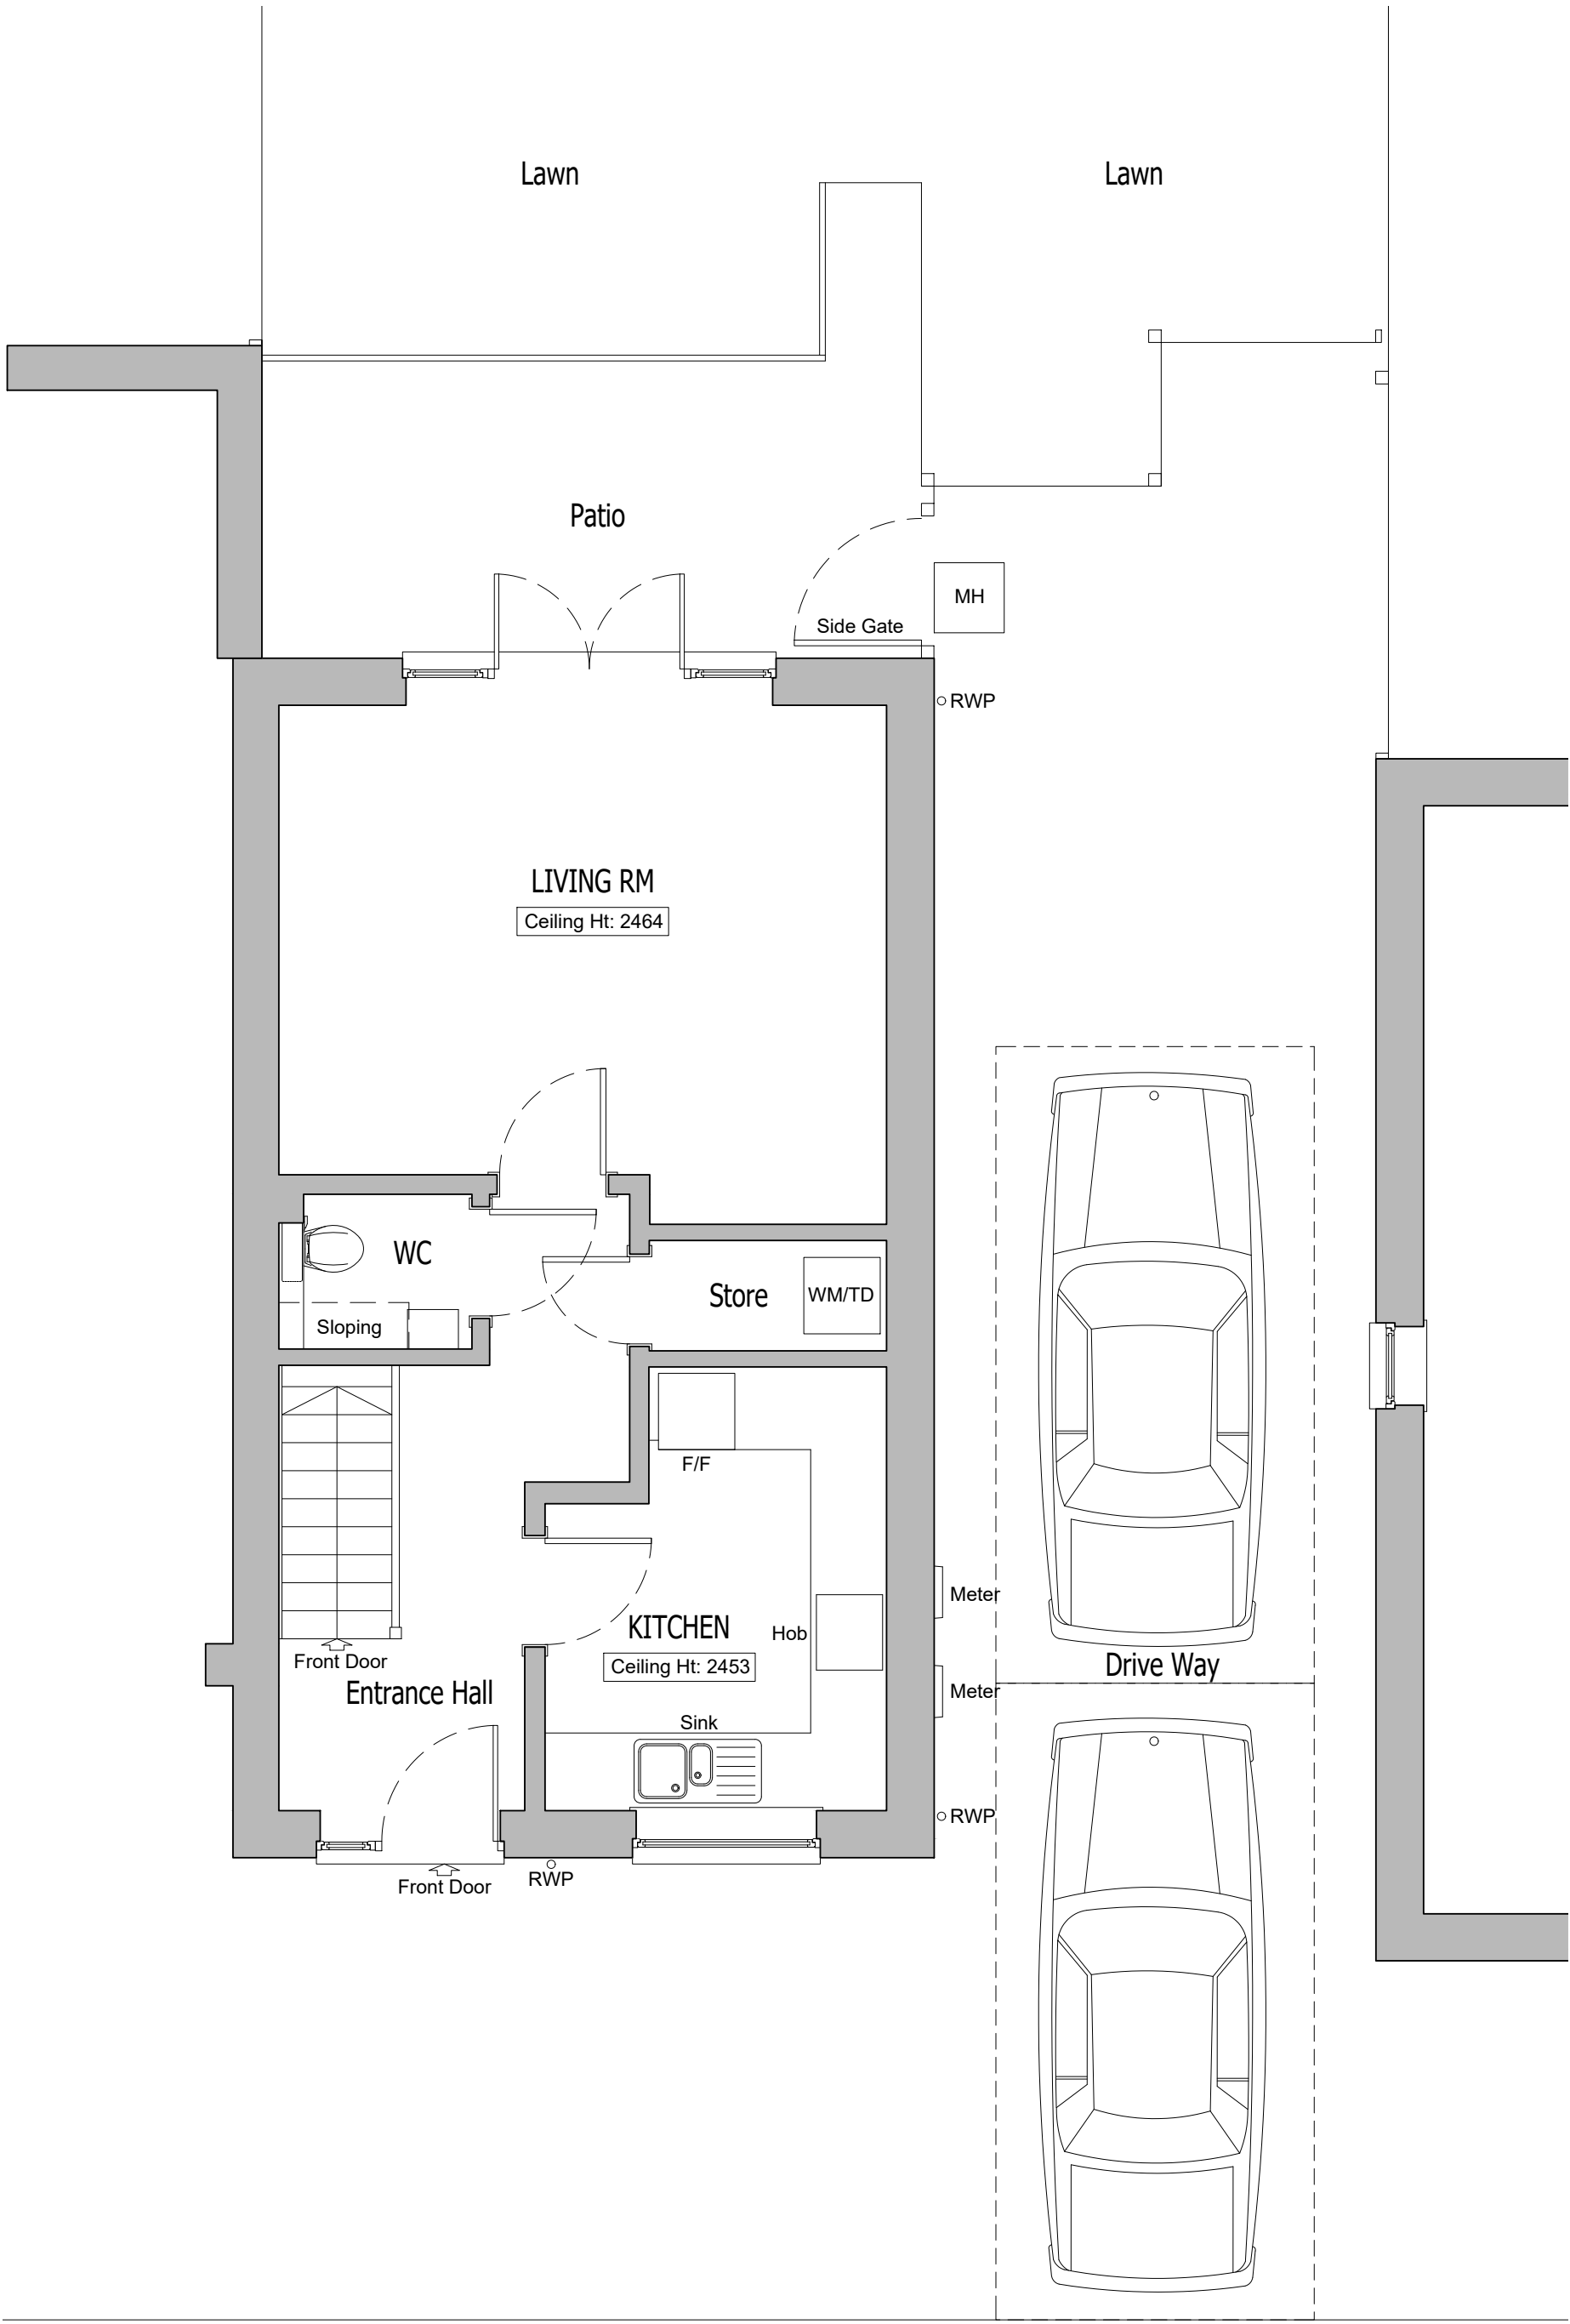

GROUND FLOOR GENERAL ARRANGEMENT PLAN As Existing
Scale 1:50

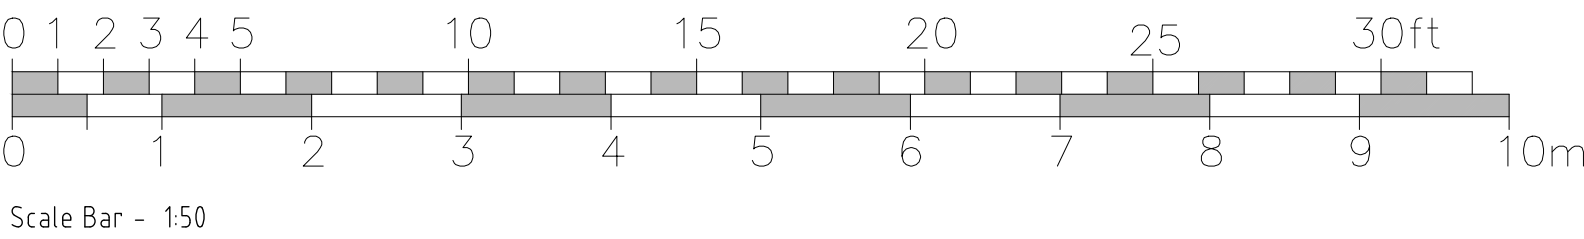

Rev	Description	Date	Initials
FOR PLANNING SUBMISSION			
HOLTHAM+NEWMAN ARCHITECTS			
The Old Dairy, 282a Hyde End Road, Spencer's Wood, Reading, Berkshire RG7 1DN			
Project: 10, Oak Drive Arborfield Green Reading RG2 9GJ			
Client Mr and Mrs M. Pearson			
Drawing Title: General Arrangement Plans Ground Floor Level -			
As Existing and Proposed			
Scale:	1:50 @ A1	Dwg. No.:	2446-P100
Drawn by:	DH	Date:	Feb 2025
Rev.:	-		