



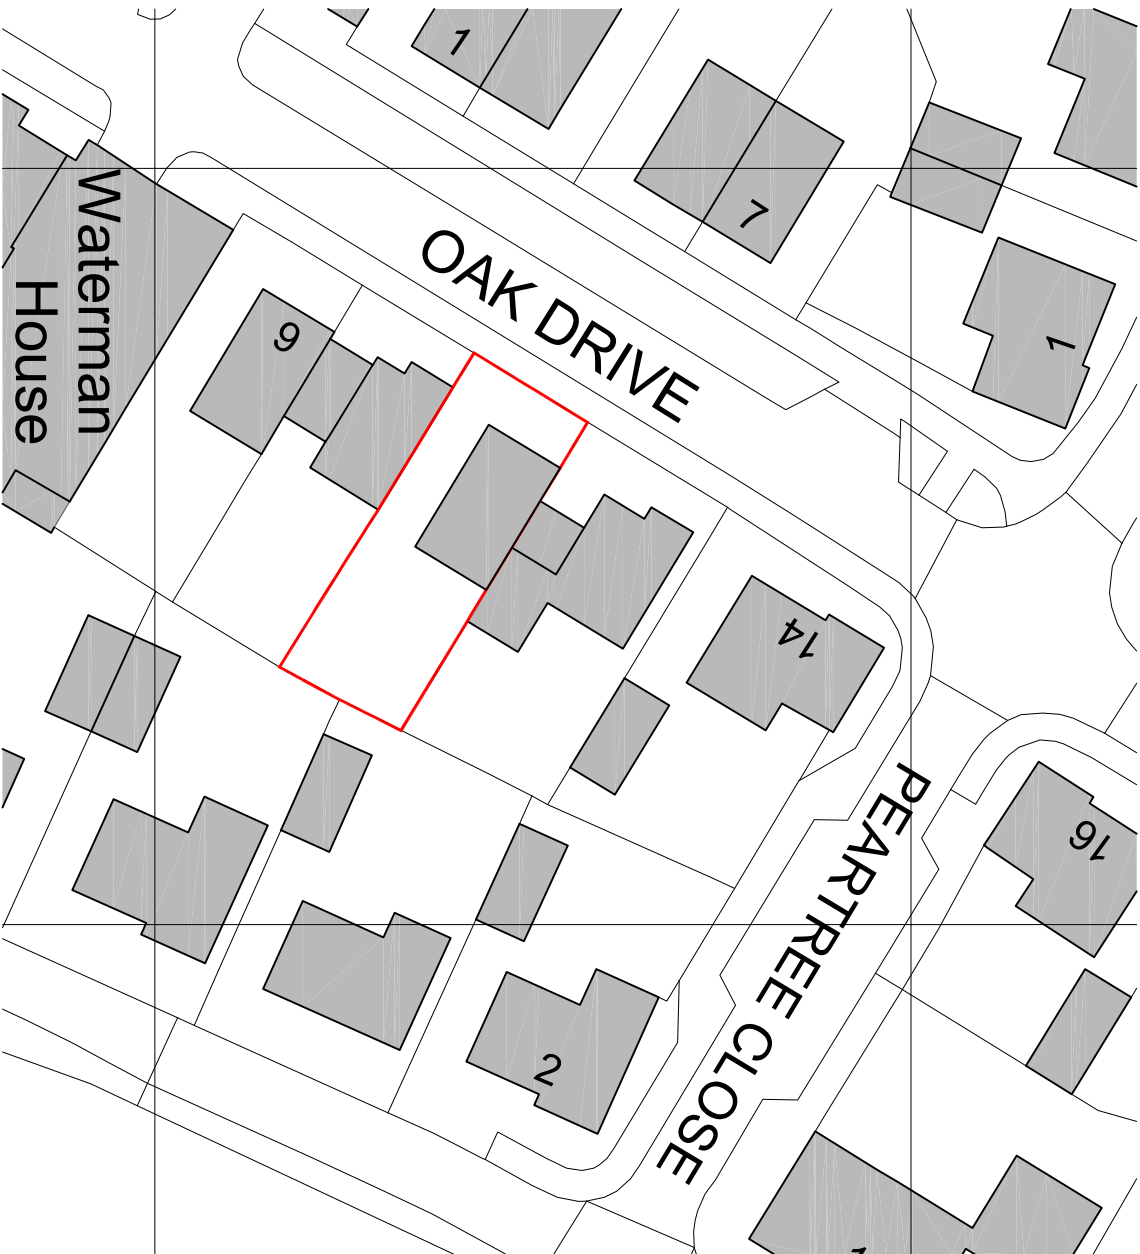


Block Plan - As Existing

Scale: 1:500

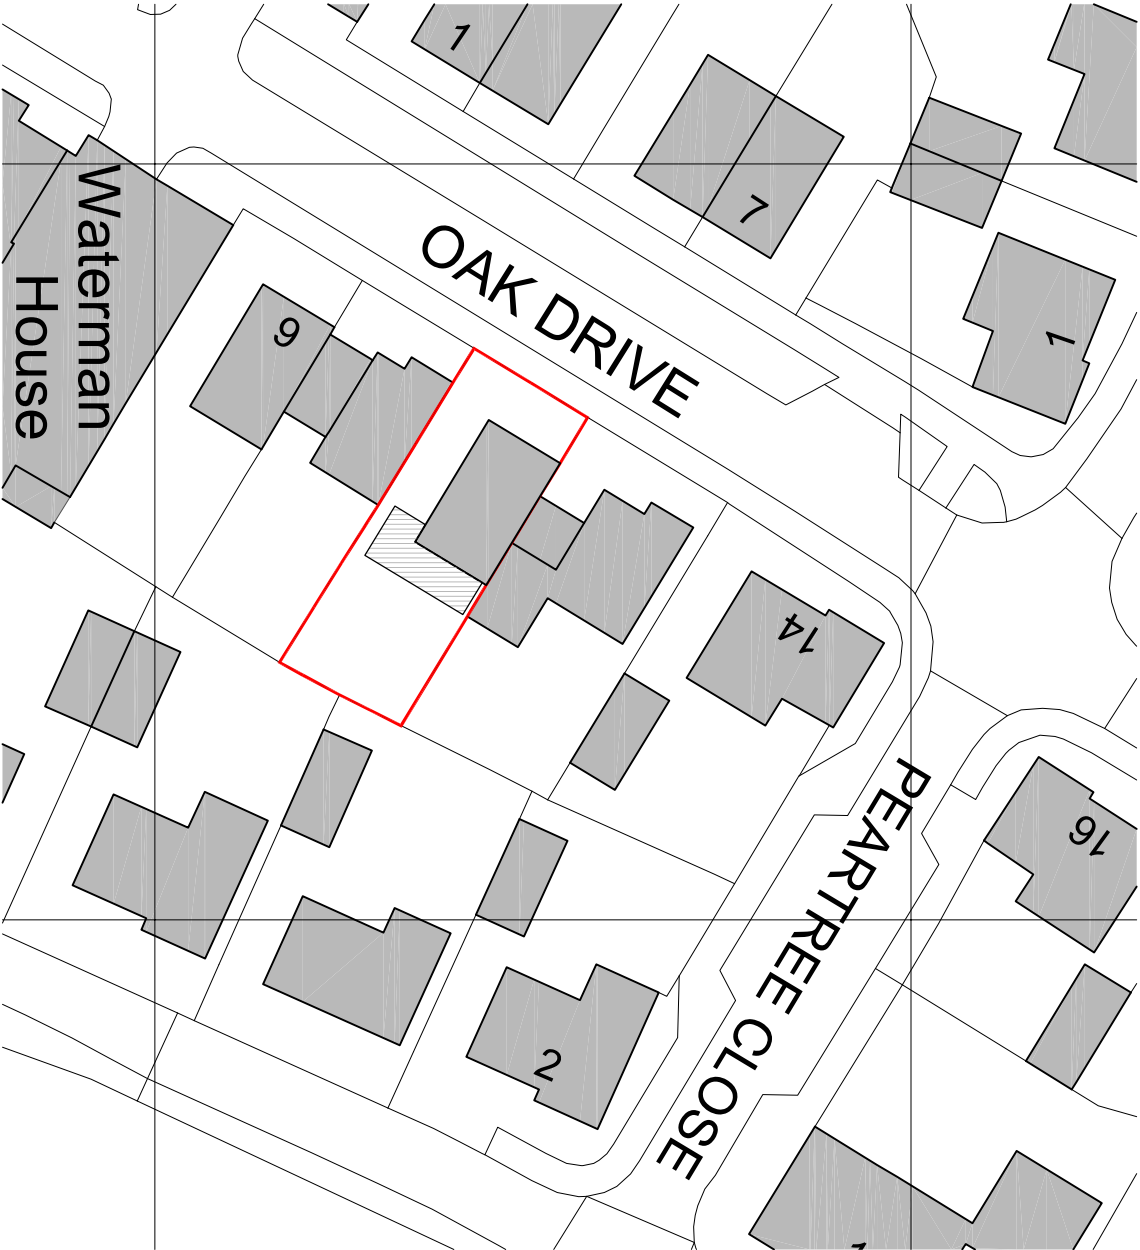

Block Plan - As Proposed

Scale: 1:500

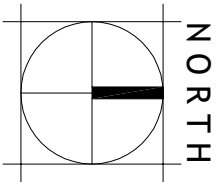

Scale Bar: 1:500

Rev	Description	Date	Initials
FOR PLANNING SUBMISSION			
-			
As Existing and Proposed			
Scale:	1:500 @ A3	Dwg. No.:	Rev.:
Drawn by:	DH	2446-P103	-
Date:	Feb 2025		

HOLTHAM+NEWMAN ARCHITECTS	
The Old Dairy, 282a Hyde End Road, Sawley Road, Sawley, RGS7 1DN Berkshire RG7 1DN	
T: 07271 316490 E: hello@hnmarchitects.co.uk	
Project: 10, Oak Drive Arborfield Green Reading RG2 9GL	
Client: Mr and Mrs M. Pearson	
Drawing Title: Block Plan	
-	