



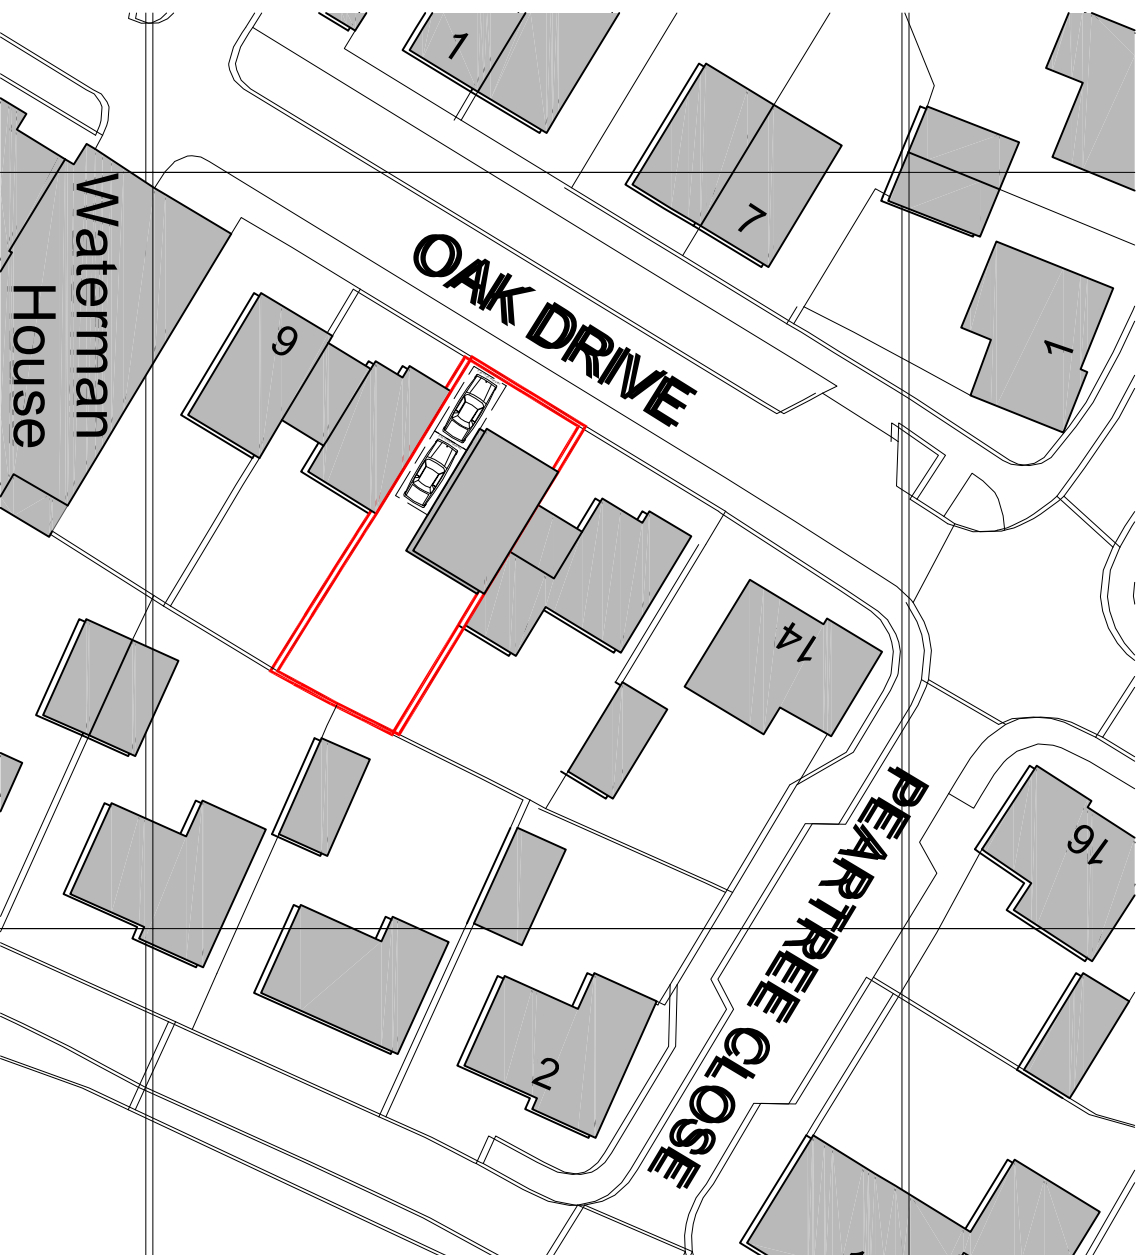


Block Plan - As Existing
Scale: 1:500

Scale: 1:500

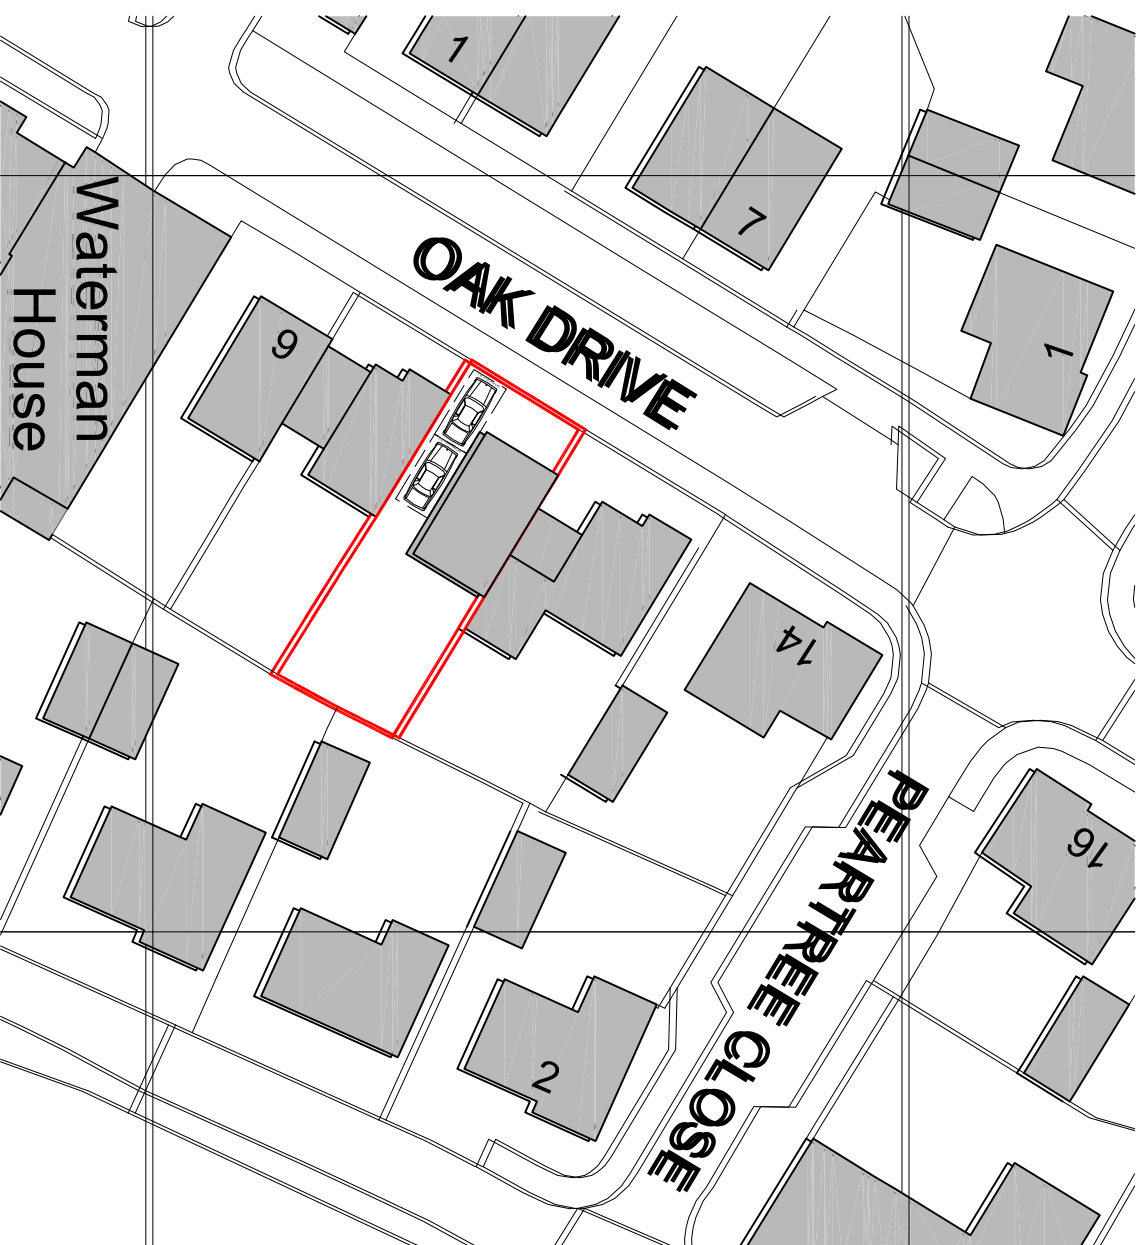

Block Plan - As Proposed
Scale: 1:500

Scale: 1:500

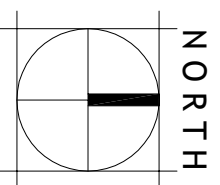

Scale Bar: 1:500

Rev	Description	Date	Initial
FOR PLANNING SUBMISSION			
 HOLTTHAM+NEWMAN ARCHITECTS The Old Dairy, 282a Hyde End Road, Strathmore, 2164 Brisbane RG2 9CL T: 07271 516499 E: info@holtthamnewman.co.uk			
Project: 10, Oak Drive Arborfield Green Reading RG2 9CL			
Client: Mr and Mrs M. Pearson			
Drawing Title: Block Plan Car Parking Layout			
As Existing and Proposed Scale: 1:500 @ A3			
Drawn by: DH		Rev.: -	
Date: Feb 2025		Dwg. No.: 2446-P104	