


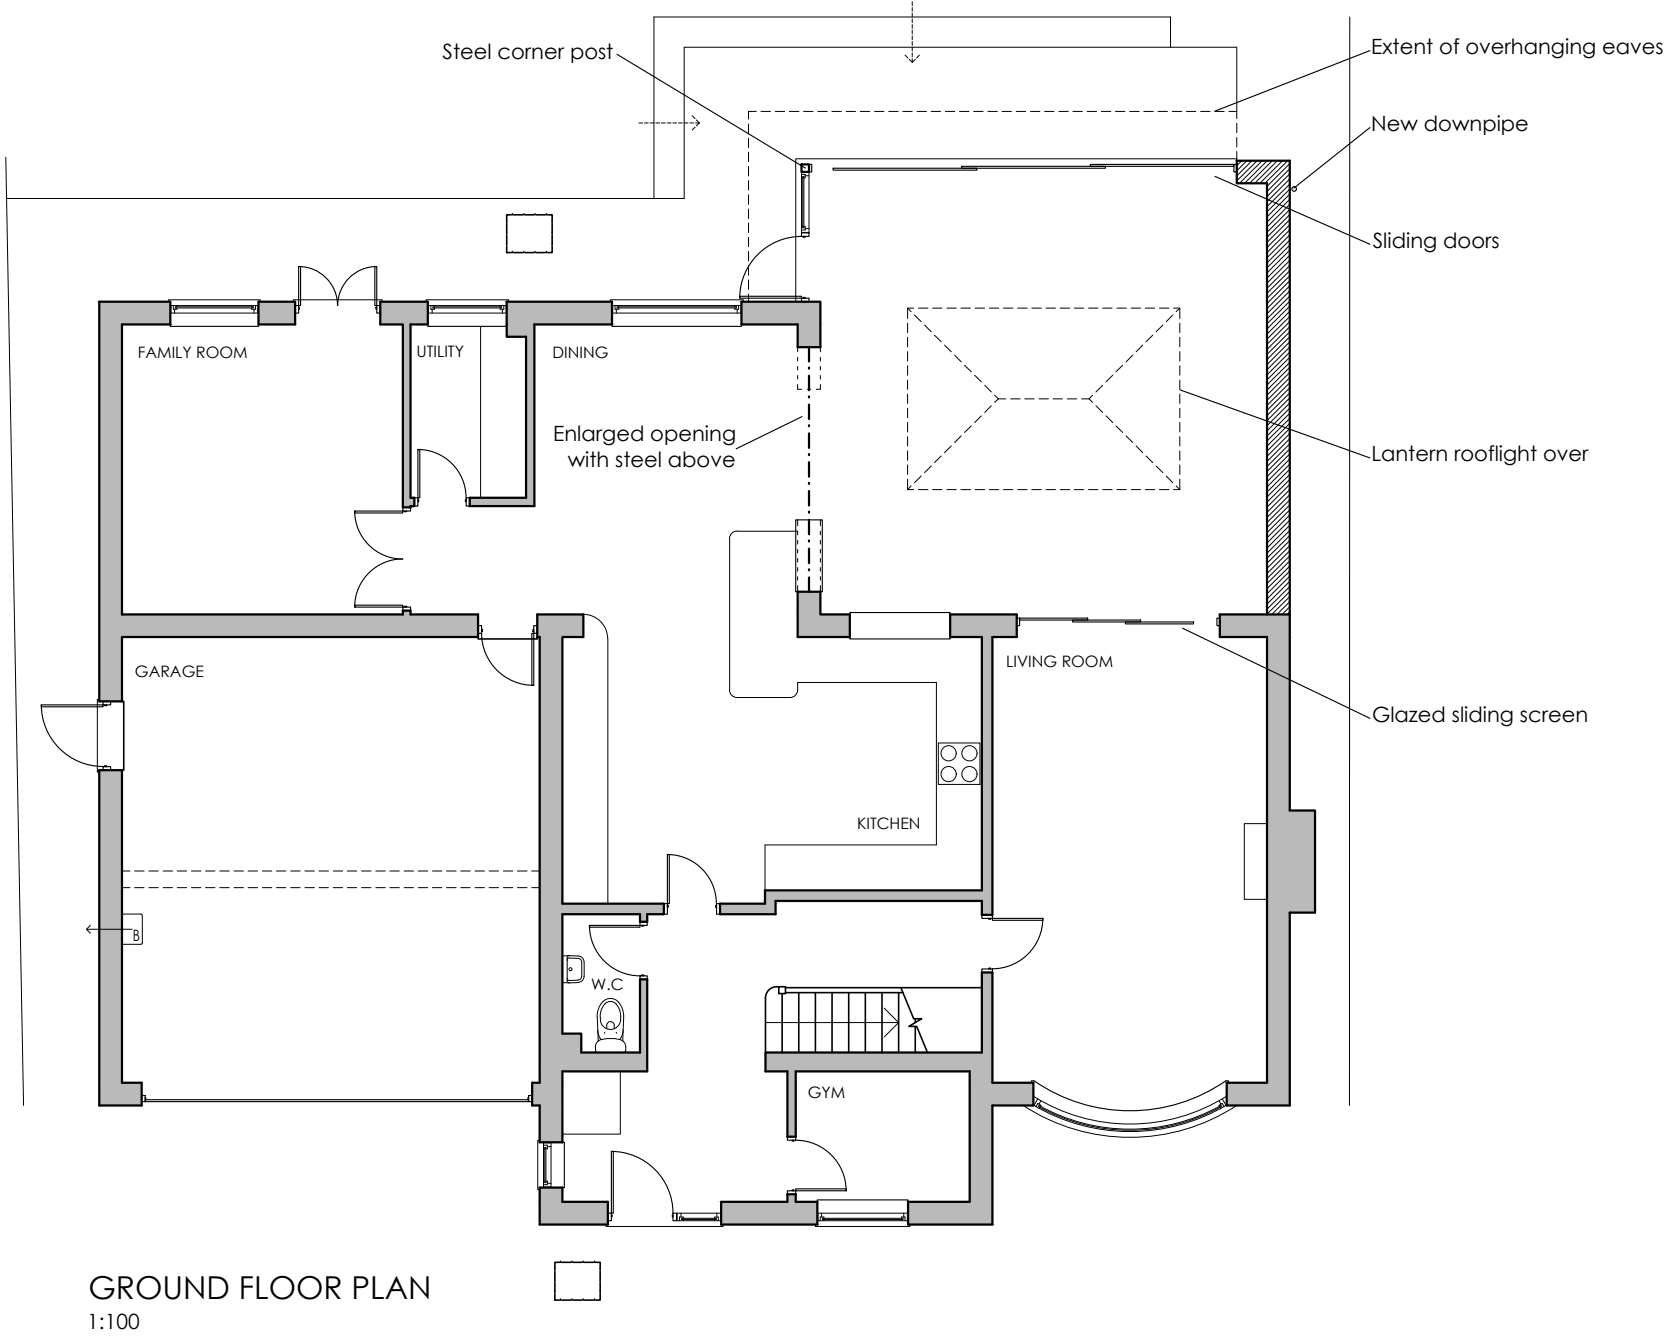

CLIENT
Mr & Mrs A Smith

JOB TITLE
Proposed Extension
36 Woodrow Drive
Wokingham

DATE
March 26

Anne Owen Architects Ltd
24 Springfield Park, Twyford, Reading RG10 9JH
+44(0)118 932 0846 / 07788 262602
anne@annehearchitect.co.uk
www.annehearchitect.co.uk
Director: Anne Owen BA (Hons) BAch RIBA
Company Registered in England & Wales No. 8861202



SCALE
1:100

DRG TITLE
Proposed Plan

JOB No.
2558

DWG No.
05

REV.