


Garden room

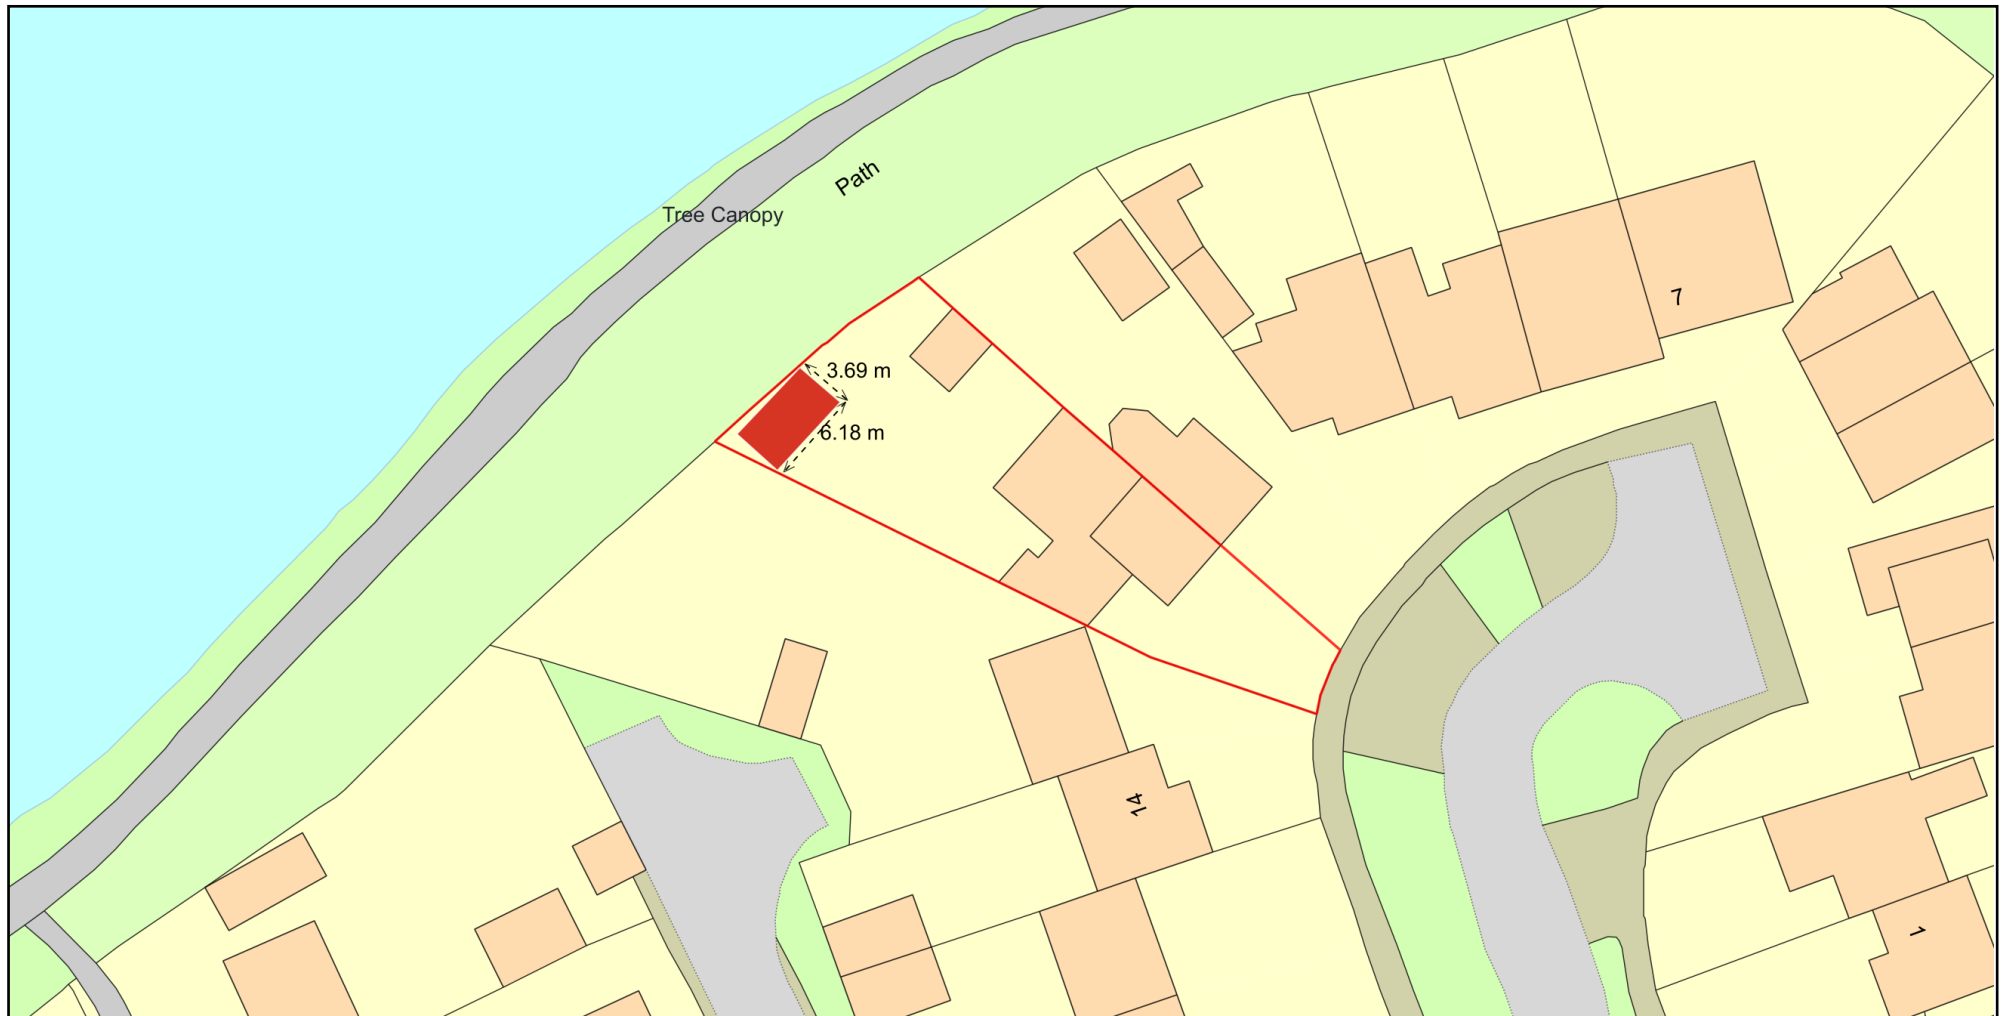

Plan Produced for: Martin Bate

Date Produced: 11 Aug 2025

Plan Reference Number: TQRQM25223154013735

Scale: 1:500 @ A4

© Crown copyright and database rights 2025 OS 100042766