Revisions

11.AUG.2000* 2224

PLANTING DETAILS

ALL AT MINIMUM 1.0m CENTRES.

HAWTHORN	(Crataegus Monogyna)	60%
FIELD MAPLE	(Acer Campestre)	10%
DOGWOOD	(Cornus Sanguinea)	5%
HAZEL	(Corylus Avellana)	5%
SPINDLE	(Euonymus Europaeus)	5%
DOG ROSE	(Rosa Cania)	5%
BLACKTHORN	(Prunus Spinosa)	5%
COMMON BLACKTHORN	(Rhamnus Cathartica)	5%

NOTES
To be planted at minimum 450mm high.
75mm coarse bark mulch to be applied.
Stockproof netting as required.

A

A

Car Park
(reduced 50%
from original)

Stock-proof fence
1.2m high mesh

Existing Tree

Crooked
Billet
(PH)

Gate to be removed
access 'anted over

60.8m

A

A

Section A-A

Trent
Cottage

Yew Tree Cottage

Highfield

Drai

TONY THORPE
ASSOCIATES
Chartered Town Planners
THE STUDIO, 1, DURRANT WAY
TILEHURST, READING,
BERKSHIRE, RG31 6TR
Tel 0118 942 1855 Fax 0118 942 1815
Email tony.thorpe@dial.pipex.com

Client
REDLAKE LEISURE

Job Title
CROOKED BILLET
PUBLIC HOUSE

Drg. Title
REVISED CAR-PARKING
& LANDSCAPE PROPOSALS

Date	Scale	Drn. By
Aug 2000	1:500	TT
Job No. 515	Drg. No MS 1.	Rev.

PART 1 RECEIVED
11. AUG. 2000* 2224

PLANTING DETAILS

ALL AT MINIMUM 1.0m CENTRES.

HAWTHORN	(Crataegus Monogyna)	60%
FIELD MAPLE	(Acer Campestre)	10%
DOGWOOD	(Cornus Sanguinea)	5%
HAZEL	(Corylus Avellana)	5%
SPINDLE	(Euonymus Europaeus)	5%
DOG ROSE	(Rosa Cania)	5%
BLACKTHORN	(Prunus Spinosa)	5%
COMMON BLACKTHORN	(Rhamnus Cathartica)	5%

NOTES
To be planted at minimum 450mm high.
75mm coarse bark mulch to be applied.
Stockproof netting as required.

Car Park
(reduced 50% from original)

Stock-proof fence
1.2m high mesh

A

A

Existing Tree

Crooked Billet (PH)

Gate to be removed
access planted over

60.8m

Trent Cottage

Yew Tree Cottage

Highfield

Section A-A

Revisions

TONY THORPE ASSOCIATES
Chartered Town Planners
THE STUDIO, 1, DURRANT WAY
TILEHURST, READING,
BERKSHIRE, RG31 6TR
Tel 0118 942 1855 Fax 0118 942 1815
Email tony.thorpe@dial.pipex.com

Client
REDLAKE LEISURE

Job Title
CROOKED BILLET
PUBLIC HOUSE

Drg Title
REVISED CAR-PARKING
& LANDSCAPE PROPOSALS

Date	Scale	Drn By
Aug 2000	1:500	TT
Job No	Drg No	Rev
515	MS1.	

LANDSCAPING DETAILS

A. SCHEDULE OF PLANTS

TREE MIX	MIX	SIZE	TYPE
English oak	25%	1200-1500mm	Bare root
Ash	25%	1200-1500mm	Bare root
Holly	25%	3 litre pot	Containerised
Field maple	25%	450-600mm	Bare root
SHRUB MIX ON MOUNDING			
Hawthorn	25%	450-600mm	Bare root
Blackthorn	25%	450-600mm	Bare root
Holly	10%	3 litre pot	Containerised
Field maple	20%	450-600mm	Bare root
Guelder rose	20%	3 litre pot	Containerised
HEDGING TO N BOUNDARY			
Hawthorn		450-600mm	Bare root

B. PLANTING SPECIFICATION

All trees and shrubs to be pit planted at 1.5metre centres and fitted with individual tree and shrub shelters and biodegradable mulch mats.
Non peat based planting compost and water retention granules to be incorporated in backfill.
All plants to be watered in immediately after planting.

C. ANNUAL MAINTENANCE SPECIFICATION FOR FIVE YEAR ESTABLISHMENT PERIOD

Any tree or shrub which fails to be replaced in the following planting season.
600m diameter weed free circle to be maintained around each plant.
Vegetation between plants to be cut back on two occasions per year.
All trees and shrubs to be watered in times of drought.

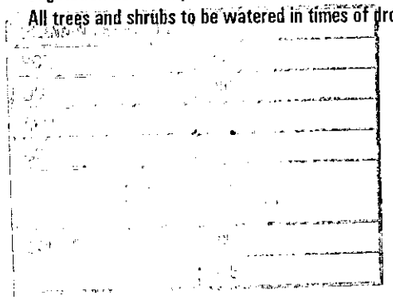

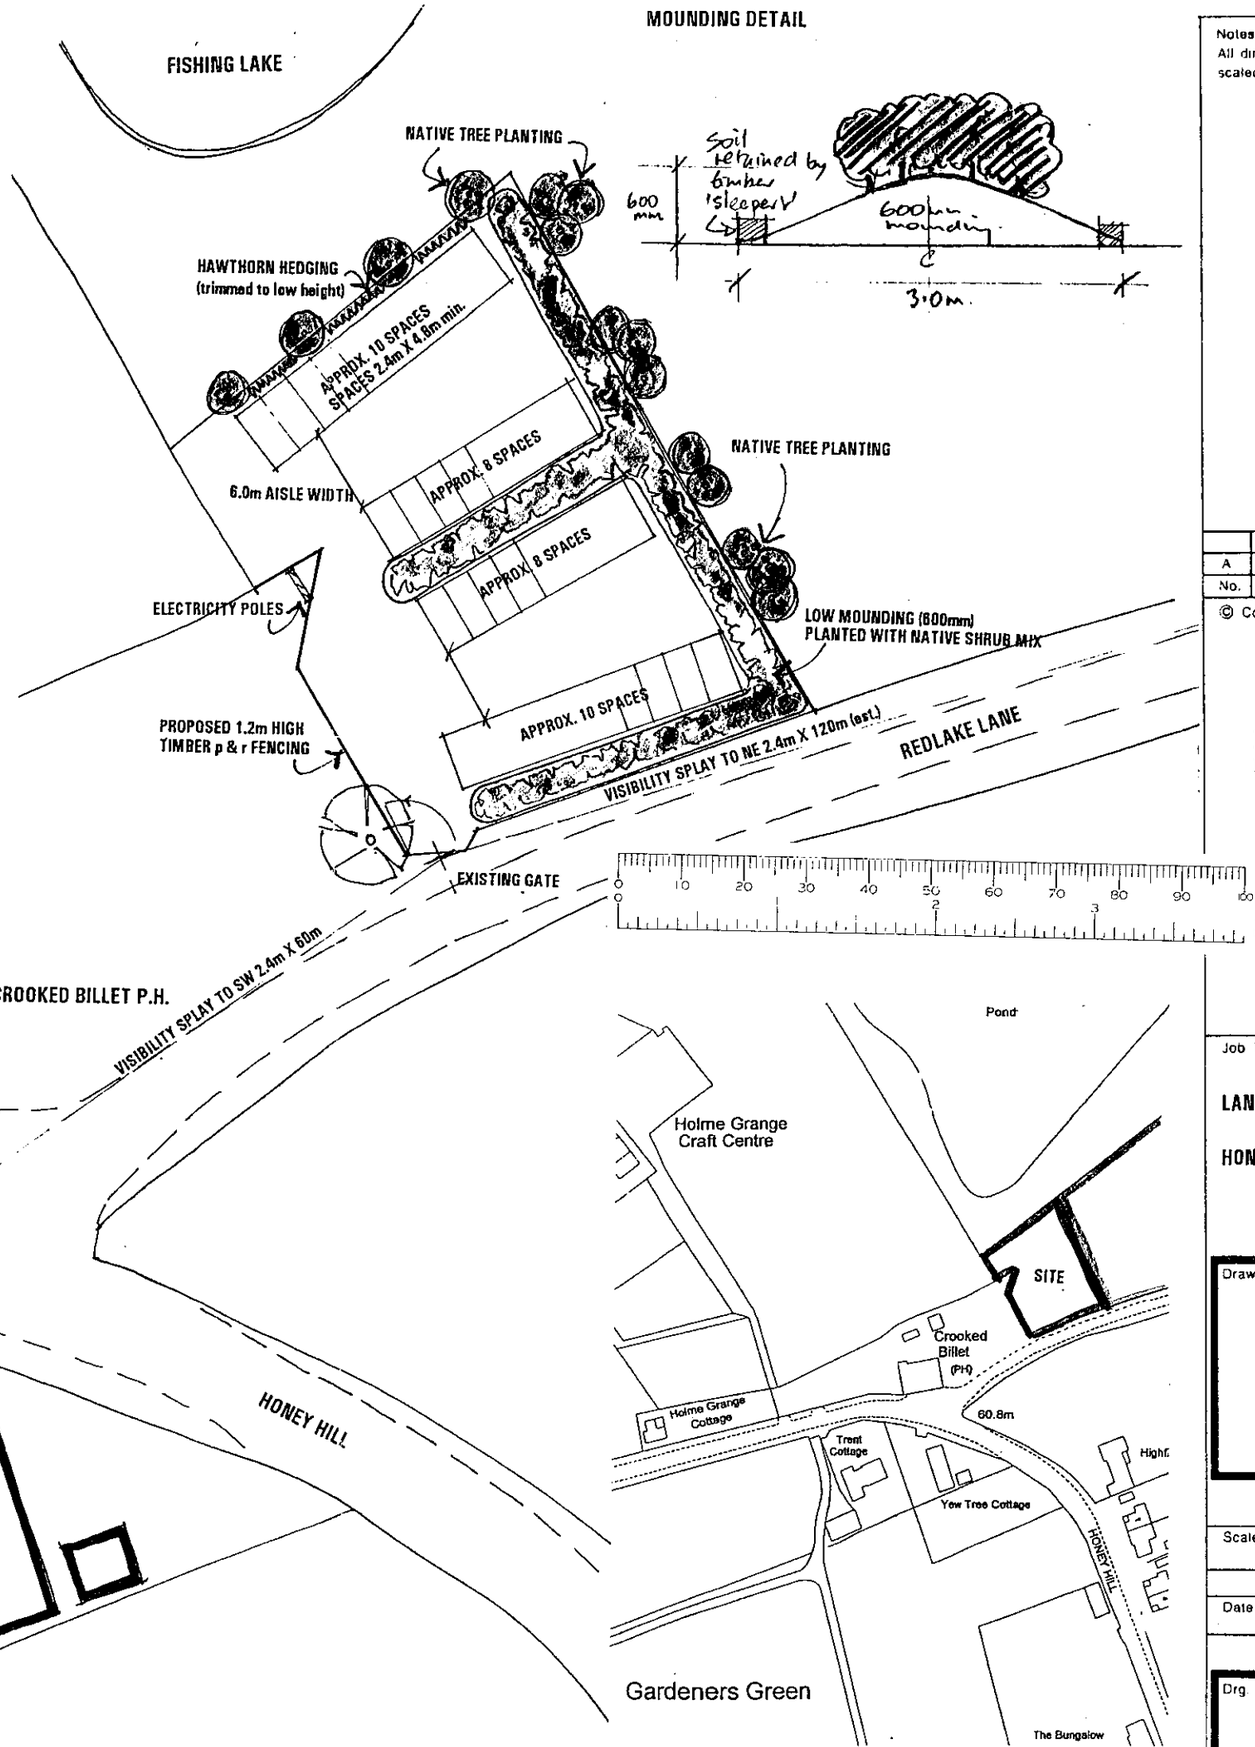

MOUNDING DETAIL

Notes
All dimensions must be checked on site and not scaled from this drawing

CROWN COPYRIGHT RESERVED
ROBIN BRADBEER LIMITED
Licence No: AL100027256

2224

REVISED PLAN

No.	Date	Revisions
A		

© Copyright

Robin Bradbeer Limited
Planning & Development Consultancy

REDLAKE LEISURE LTD

Job Title

LAND ADJACENT TO CROOKED BILLET P.H.

HONEY HILL WOKINGHAM BERKSHIRE

Drawing Title

LOCATION PLAN

SITE PLAN

Scale 1:2500 1:500

Date 01/01 | Drawn by RWB

Drg. No 364/01/01 | Rev