0 100 200 300

existing2m high wire fence

existing 2.4m steel palisade fencing

existing2m high wire fence

existing 2.4m steel palisade fencing

existing 1m high lghting bollards

line of existing car park

VISITORS CARPARK

EXISTING CAR PARK CAPACITY - 51 cars

Footpath

barrier

OUT

IN

existing gatehouse

IN

existing 2.4m steel palisade fencing

barrier

barrier

main entrance road

OUT

Existing main entrance sliding gate

Bearwood Road

28 JAN 2000* 0473

NGC CONFIDENTIAL

National Grid Control Centre
St. Catherines Lodge
Bearwood Road
Sindlesham
Nr Wokingham
Berkshire

Proposed alteration to Visitors Car Parking to increase number of parking and to alter road entrance within site to improve security

EXISTING LAYOUT OF CAR PARK

WOKINGHAM | scale 1 ; 200

Drawing No. WOK / 99 / 01

ISSUE	A
DRAWN/DATE	
CHECKED/DATE	
APPROVED/DATE	
RECORDED	
FILMED	

FIRST ISSUE

SUB SYSTEM CODE

FUNCTION CODE

Scott Powell Construction
1 Homewood
Cranleigh
Surrey GU6 7HS Tele / Fax 01483 274791

UDG 6095/95 (28/53)

COPYRIGHT – NOT TO BE REPRODUCED WITHOUT THE WRITTEN PERMISSION OF The National Grid Company plc

0 10 20 30 40 50 60 70 80 90
1 2 3

28-01-00

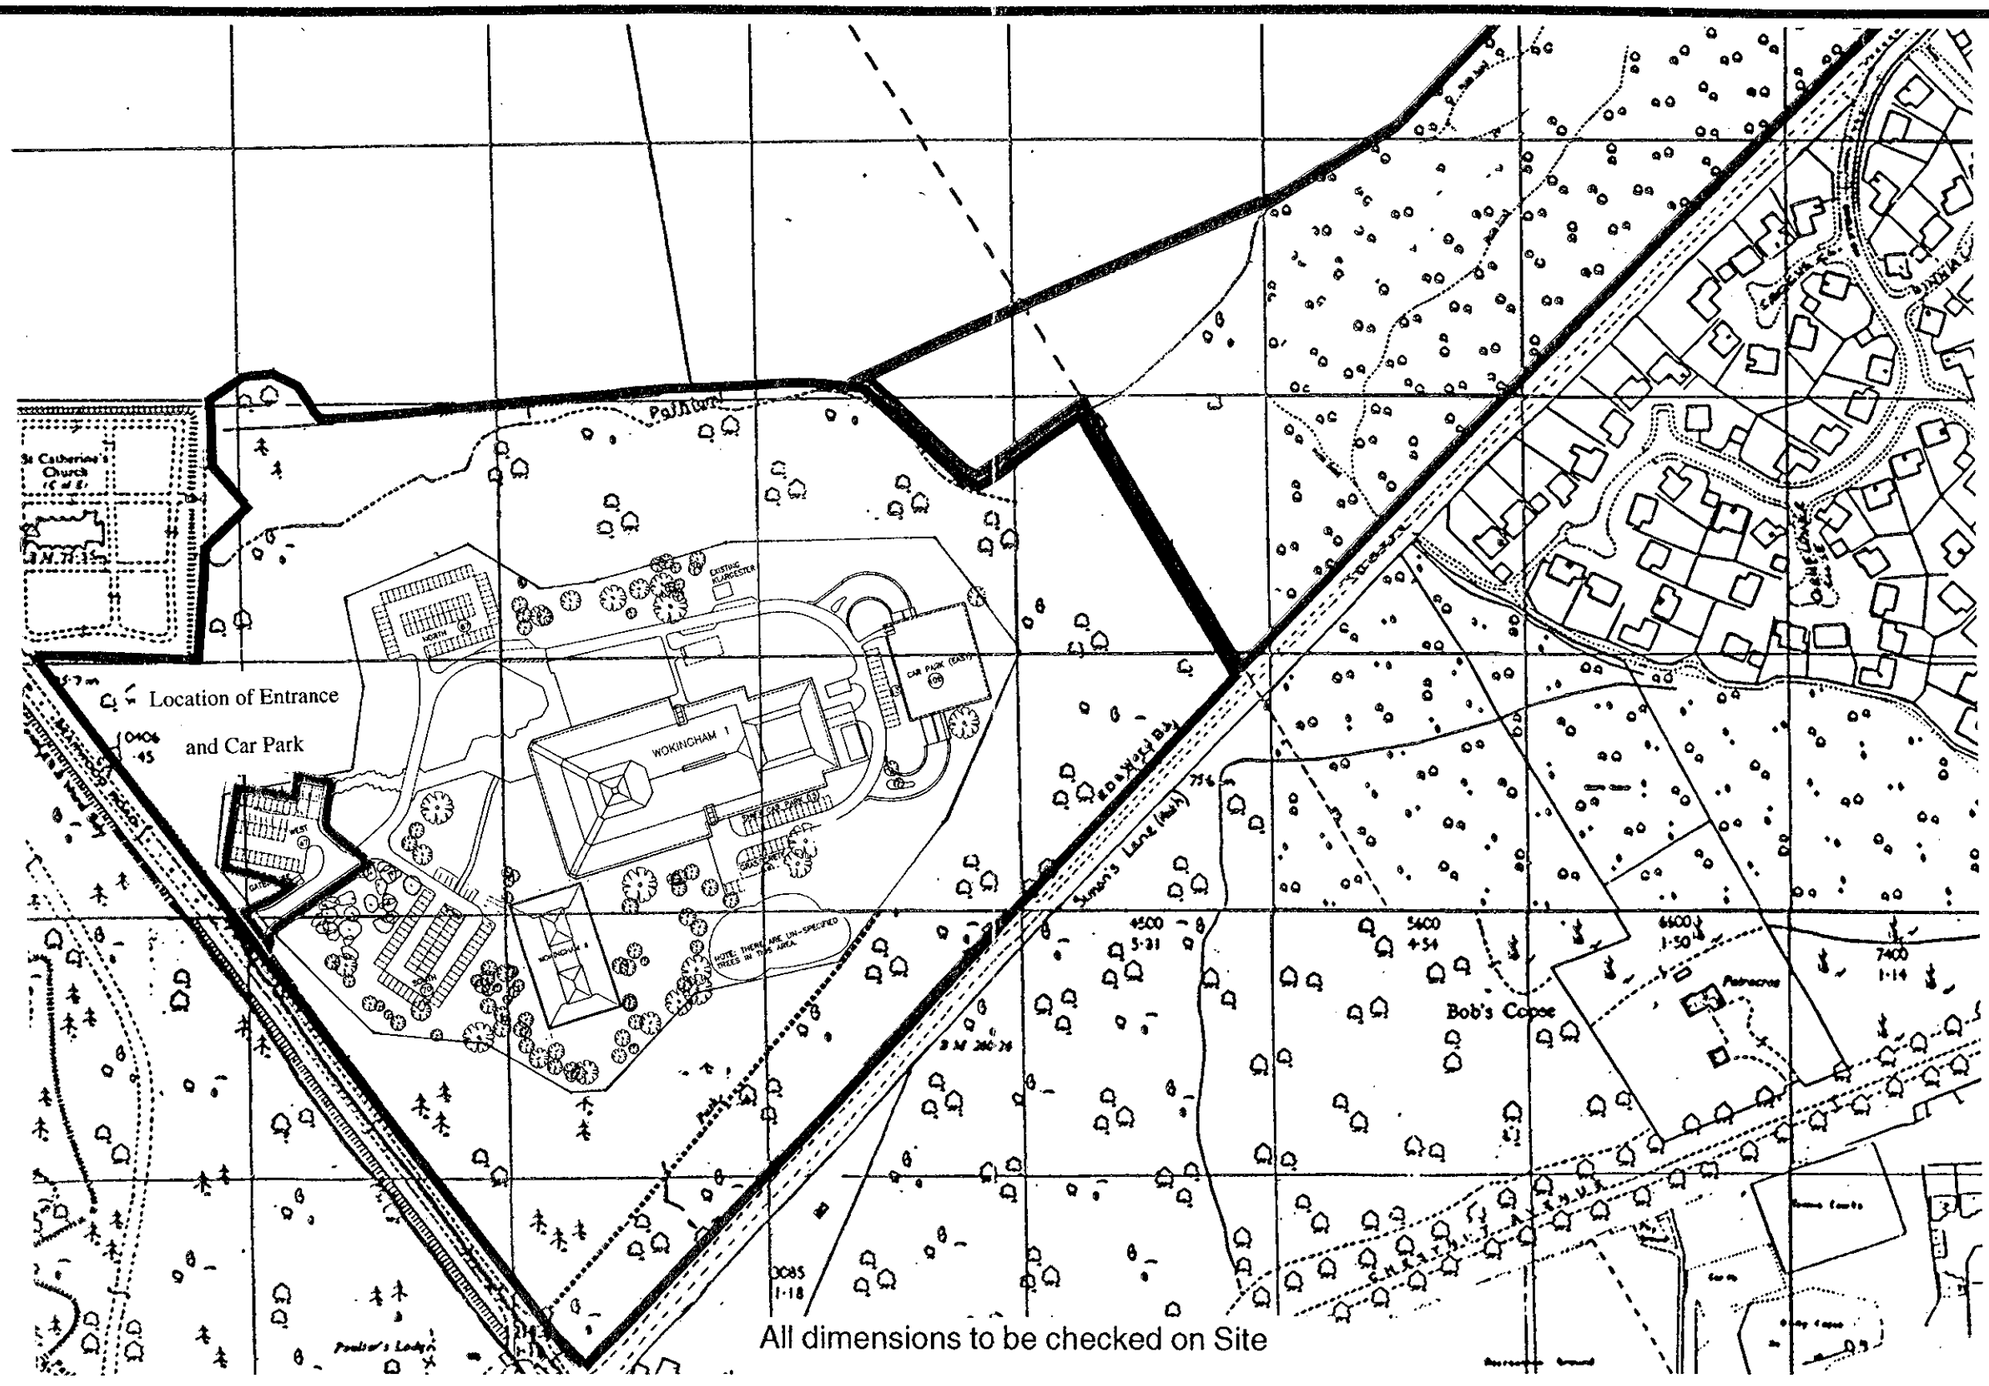

Title: St Catherines Lodge, Bearwood Road, Sindlesham

Proposed Alterations to Entrance and Car Park

Location Plan

0 10 20 30 40 50 60 70 80 90 100

Drawn: SD

Date: November '99

THE BELL CORNWELL PARTNERSHIP
CHARTERED TOWN PLANNERS
OAKVIEW HOUSE STATION ROAD HOOK HAMPSHIRE RG27 9TP
TEL:(01256)766673 FAX:(01256)768490 bcp@bell-cornwell.co.uk

BCP

Scale:	Job No:	Plan No:
1:2,500	3180	BCP.1

Date: 18/11/99

Checked: MdeC

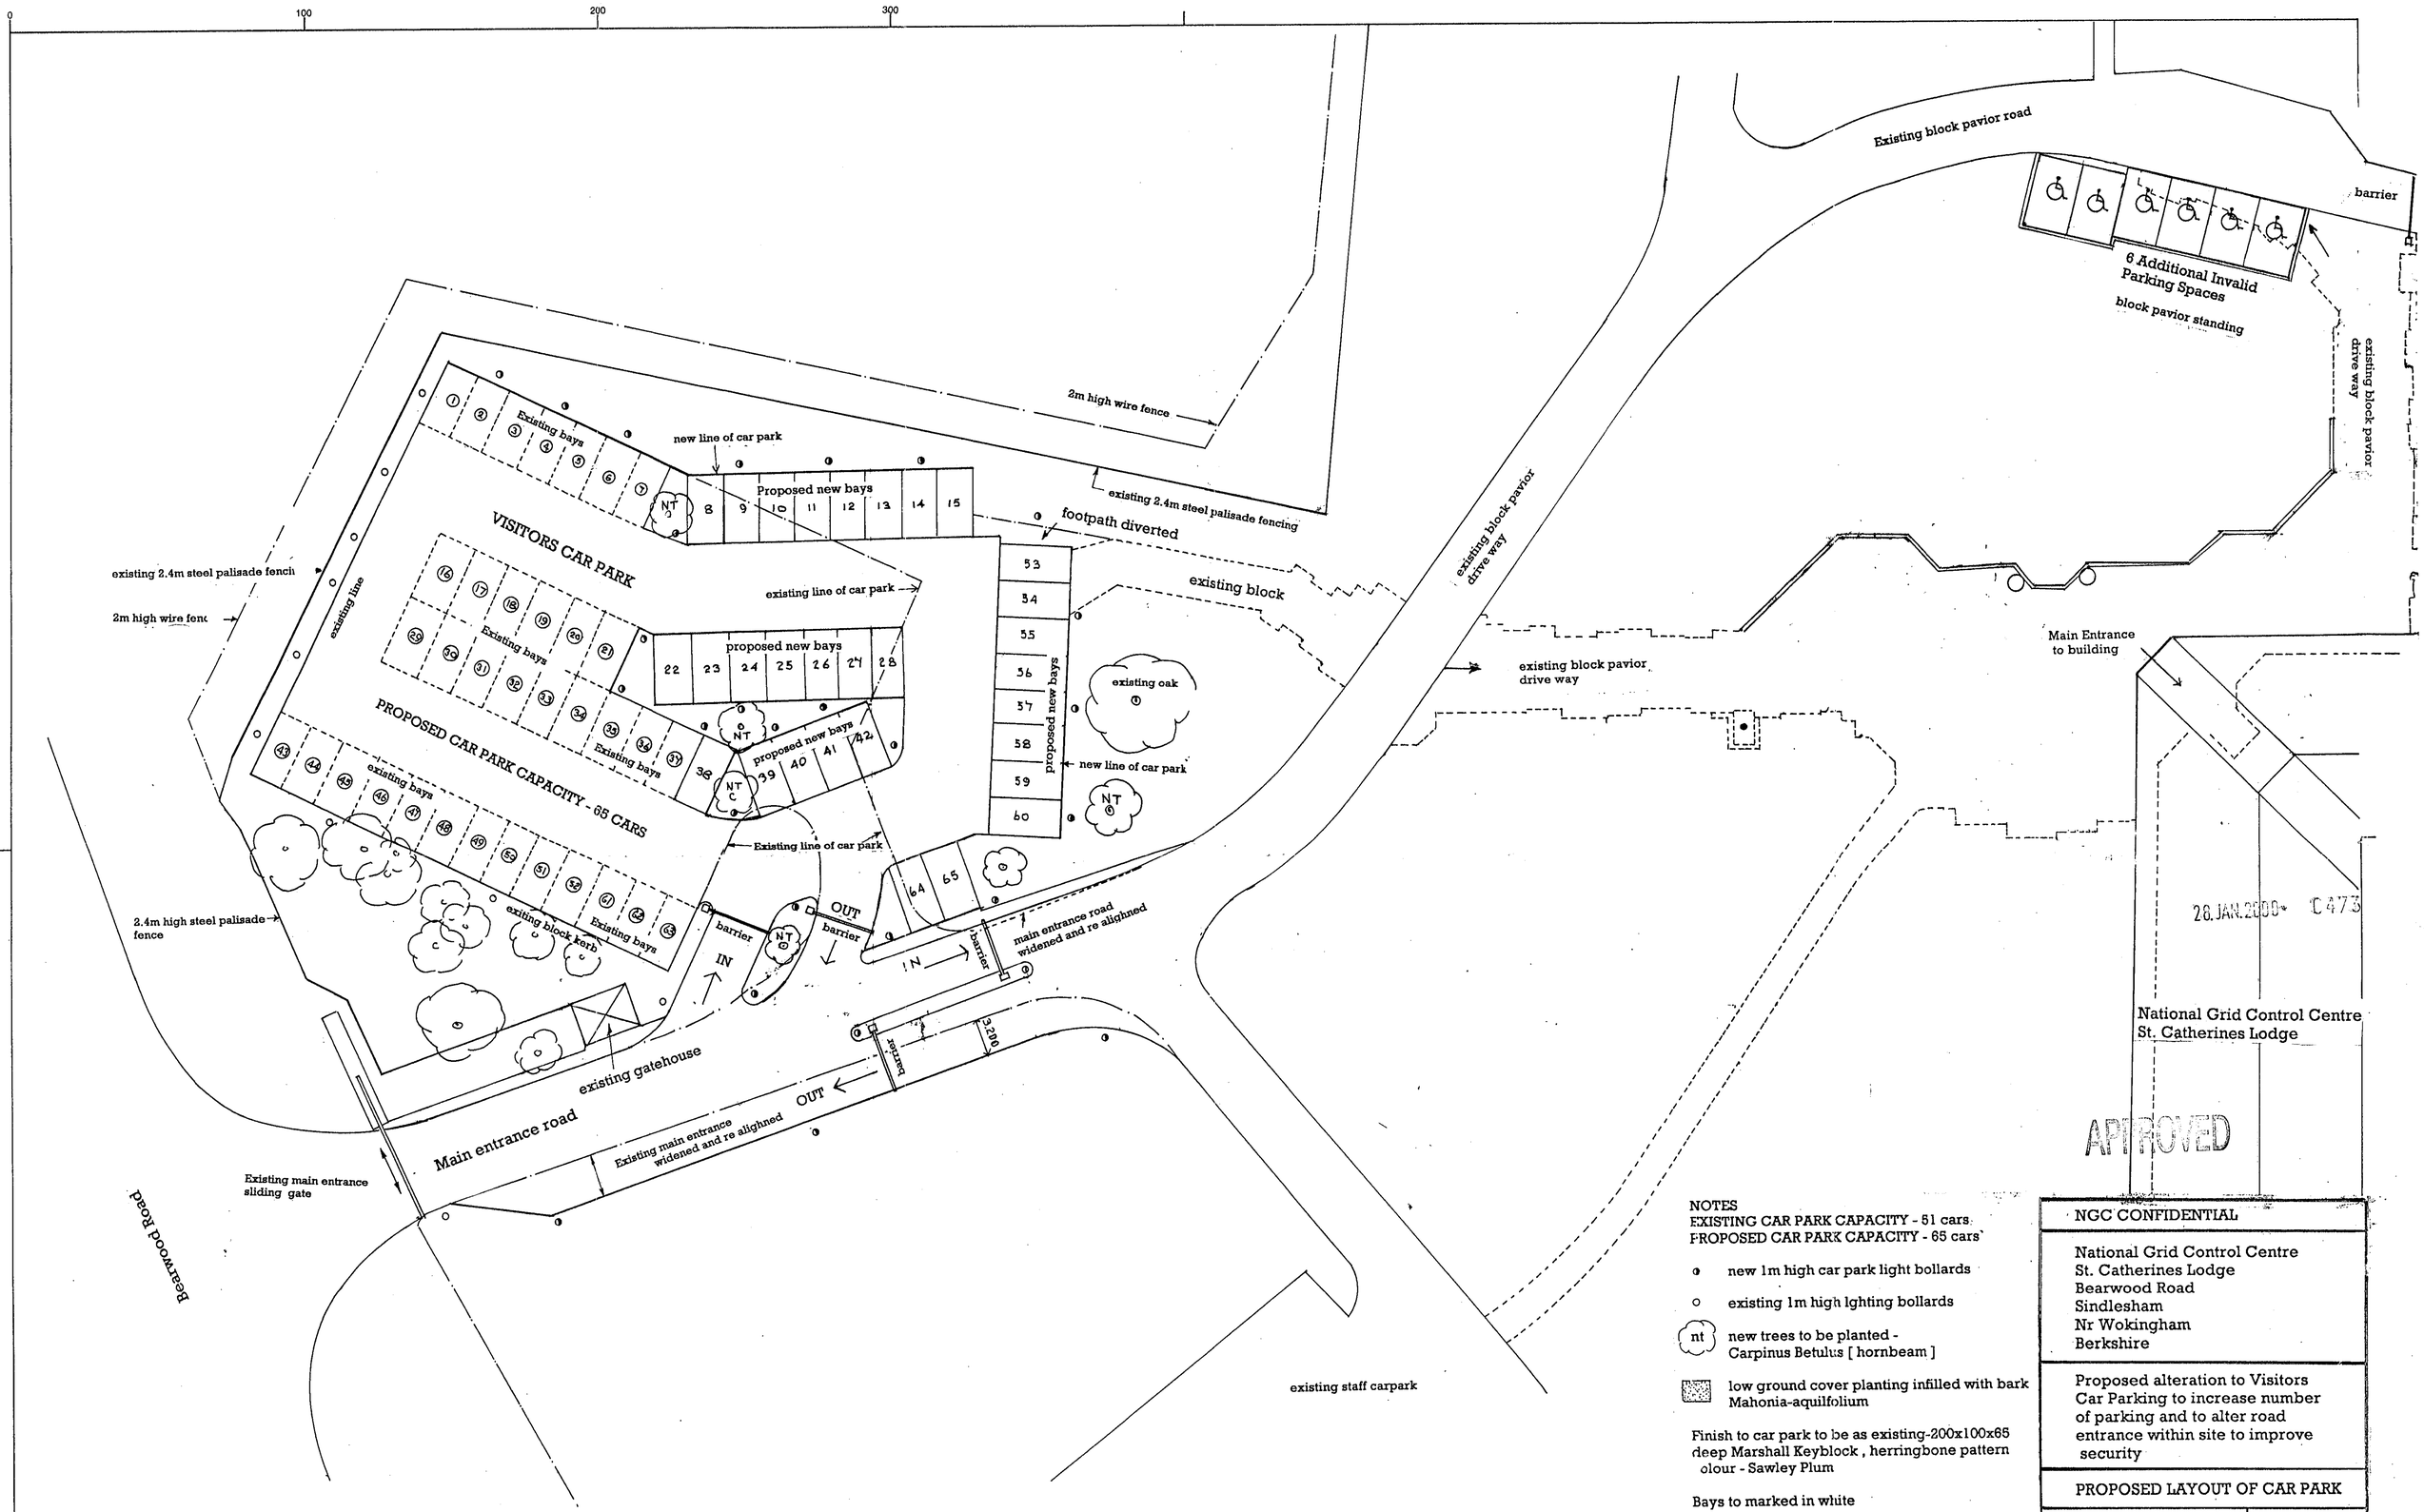

NOTES
EXISTING CAR PARK CAPACITY - 51 cars
PROPOSED CAR PARK CAPACITY - 65 cars

- new 1m high car park light bollards
- existing 1m high lghting bollards
- nt — new trees to be planted - Carpinus Betulus [hornbeam]
- low ground cover planting infilled with bark Mahonia-aquilfolium

Finish to car park to be as existing-200x100x65 deep Marshall Keyblock , herringbone pattern olour - Sawley Plum

Bays to marked in white

ISSUE	A	B	C
DRAWN/DATE		GP 18-10-99	GP 24-12-99
CHECKED/DATE			
APPROVED/DATE			
RECORDED			
FILMED			
FIRST ISSUE		Entrance Amended to Carpark	6 Additional Invalid Car Parking added at Main Entrance to Building

NGC CONFIDENTIAL

National Grid Control Centre
St. Catherines Lodge
Bearwood Road
Sindlesham
Nr Wokingham
Berkshire

Proposed alteration to Visitors Car Parking to increase number of parking and to alter road entrance within site to improve security

PROPOSED LAYOUT OF CAR PARK

WOKINGHAM | scale 1 ; 200

Drawing No. WOK / 99 / 02 | C

Scott Powell Construction
1 Homewood
Cranleigh
Surrey GU6 7HS Tele / Fax 01483 274791

UDO 6095/90 (94/95)
COPYRIGHT – NOT TO BE REPRODUCED WITHOUT THE WRITTEN PERMISSION OF The National Grid Company plc