GYMNASIUM

4.720

2.865

STUDY/PLAYROOM

KITCHEN

3.410

5.900

3.010

800 810 1.400

100

WC

BASIN

UTILITY AREA

2.290

100

SHOWER

FIRE DOOR

DINING AREA

650 820 1101

2.571

4.070

3.305

CUPBOARD

GARAGE

LOUNGE

5.160

3.190

3.095

HALL

2.570

BOUNDARY

BOUNDARY

PARKING SPACE FOR FIVE CARS

11.000 FRONT GARDEN AND PARKING FORECOURT

62 COLEMANSMOOR LANE • WOODLEY • READING

PROPOSED GROUND FLOOR PLAN 1/50 119/5A

APPROVED

Denis A. Kemp, ~~A.M.I.A.S.~~
Architectural Consultant

0 10 20 30 40 50 60 70 80 90 100
0 2 3

17/3/00

GYMNASIUM

4.720

2.865

2.030

490

4.260

GARAGE

KITCHEN

4.070

1.740

3.010

370

280

2.580

UTILITY

DINING AREA

CLOAKS

CUPBOARD

3.305

6.430

GARAGE

LOUNGE

3.190

3.095

HALL

2.570

965

PARKING SPACE FOR FIVE CARS

BOUNDARY

BOUNDARY

11.000 FRONT GARDEN AND PARKING FORECOURT

62 COLEMANSMOOR LANE • WOODLEY • READING

EXISTING GROUND FLOOR PLAN 1/50 119/3A

Denis A. Kemp, ~~A.M.I.A.S.~~
Architectural Consultant

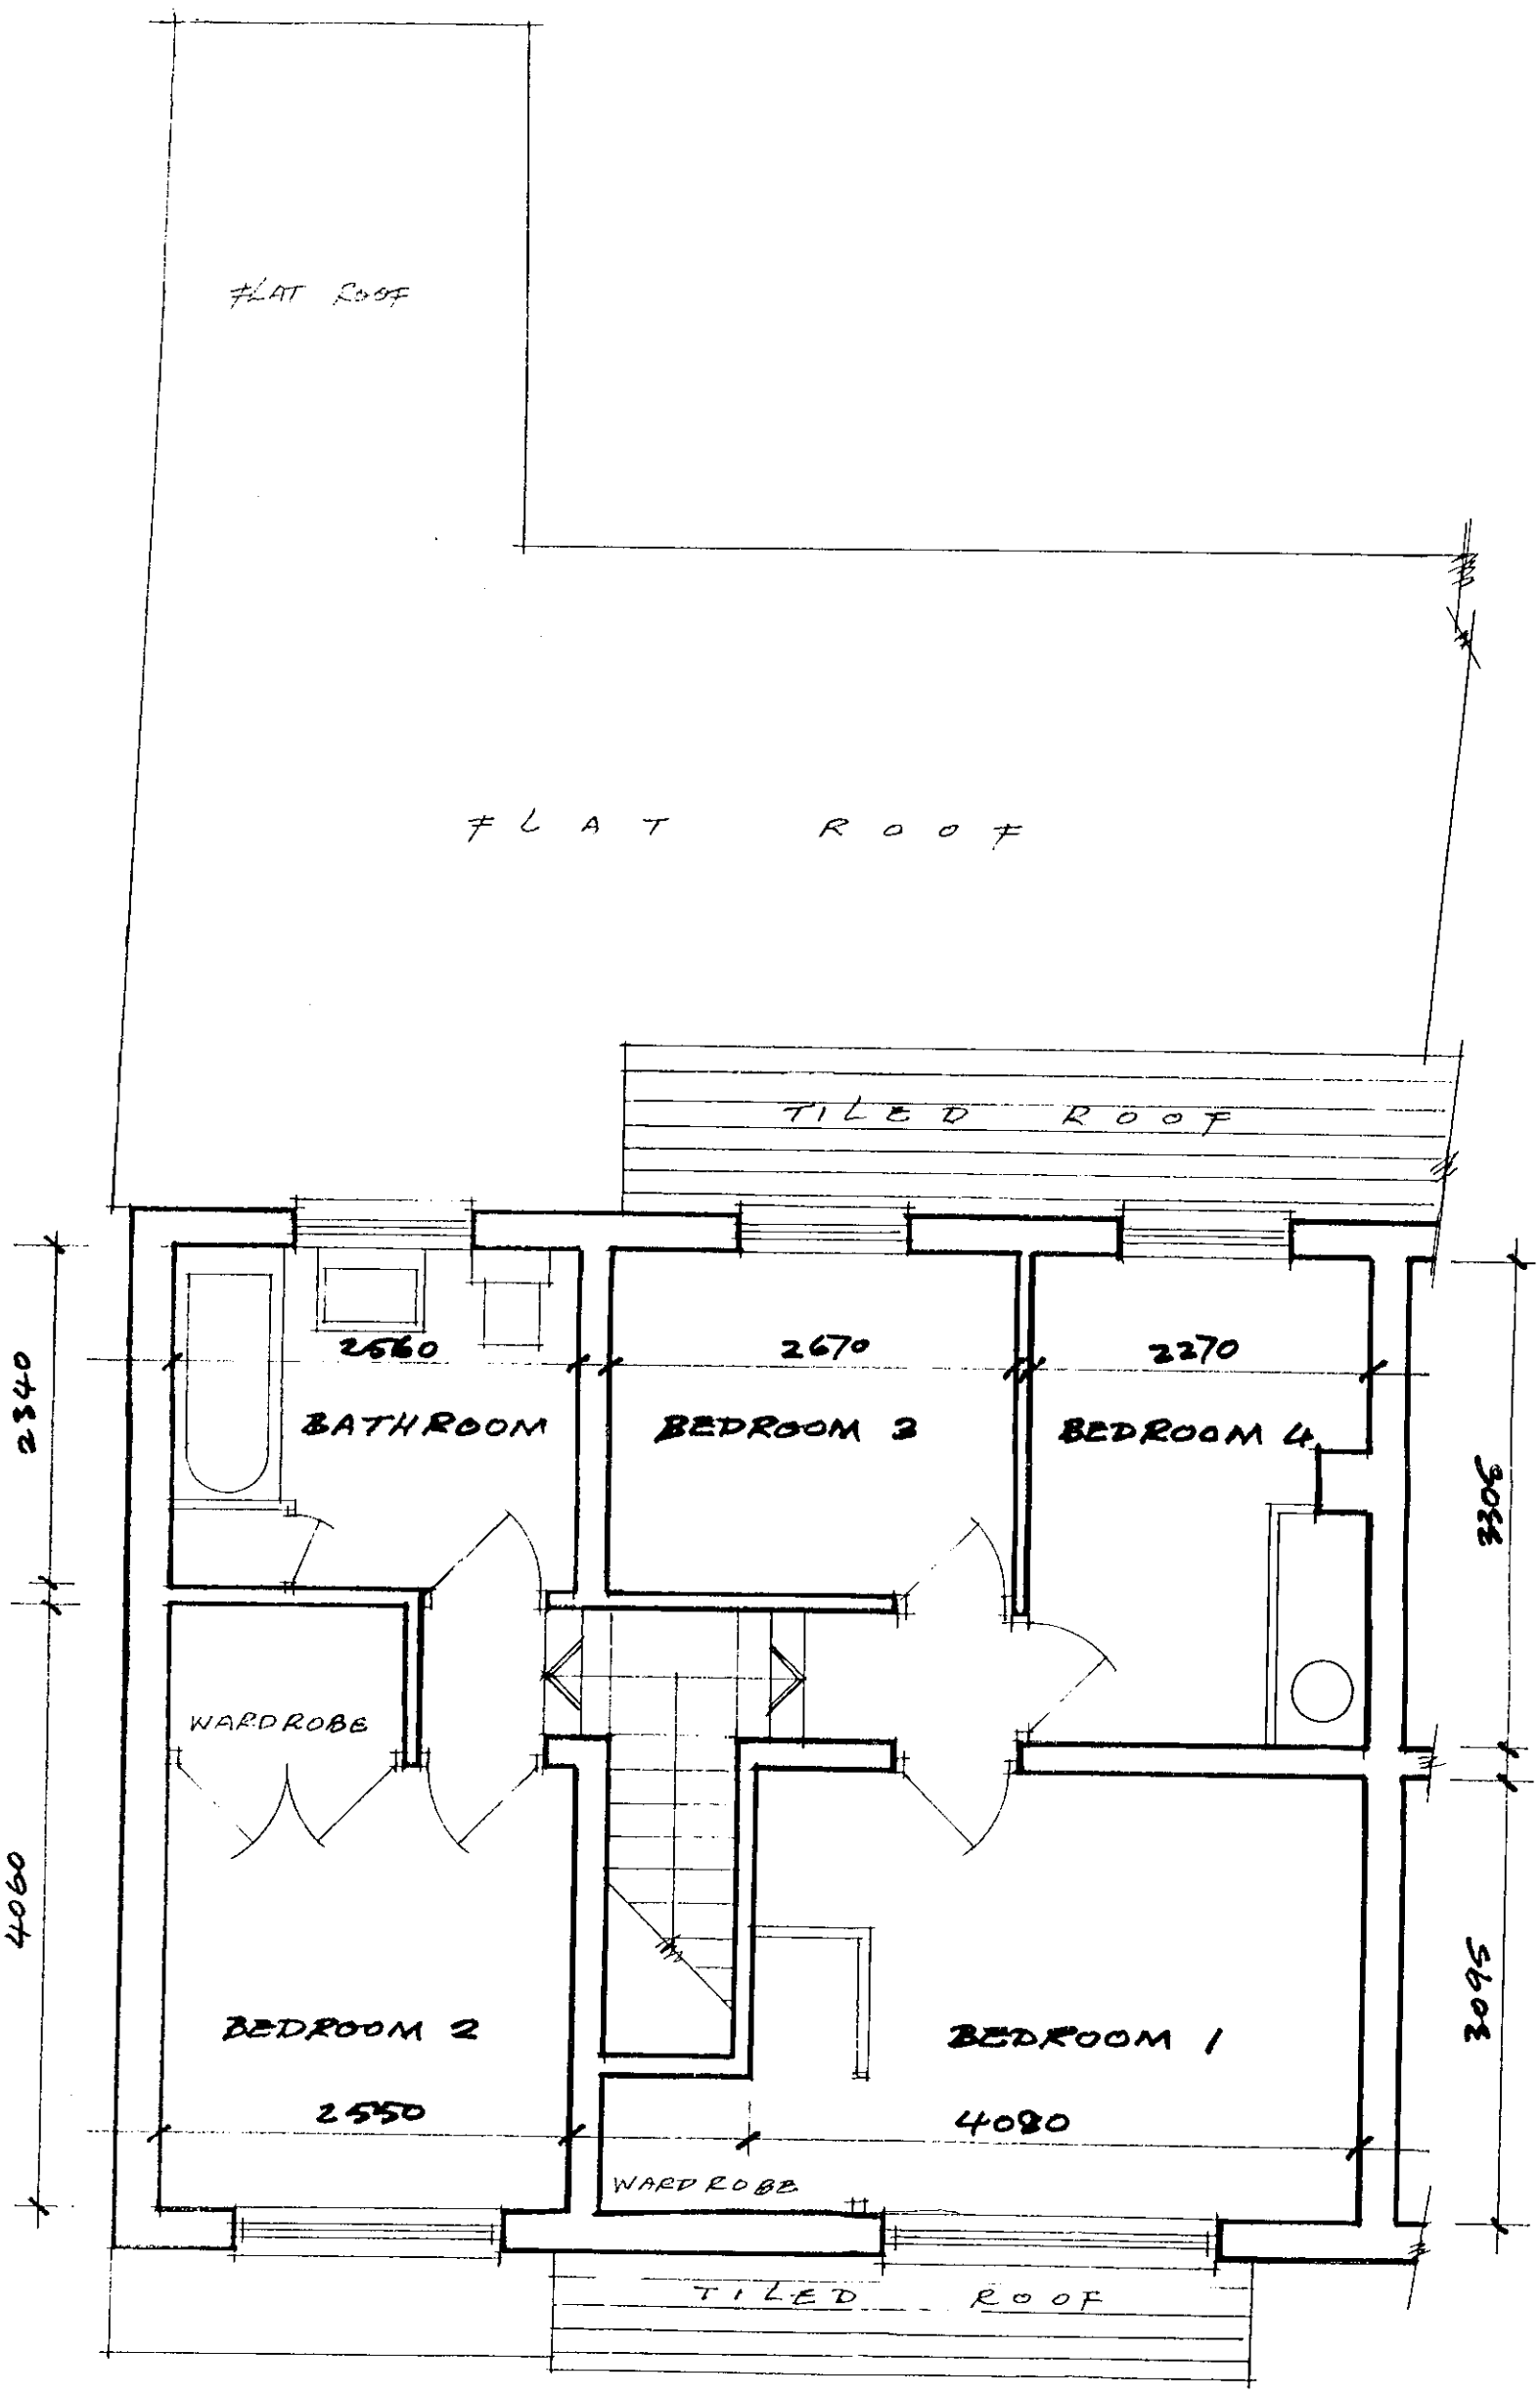

62 COLEMANSMOOR LANE. WOODLEY. READING

PLAN OF EXISTING AND PROPOSED FIRST FLOOR 119/4



Denis A. Kemp, ~~A.M.I.A.S.~~
Architectural Consultant

D 17/3/00.