31.JAN.2000 0401

PART 1 REGISTER
DELEGATED

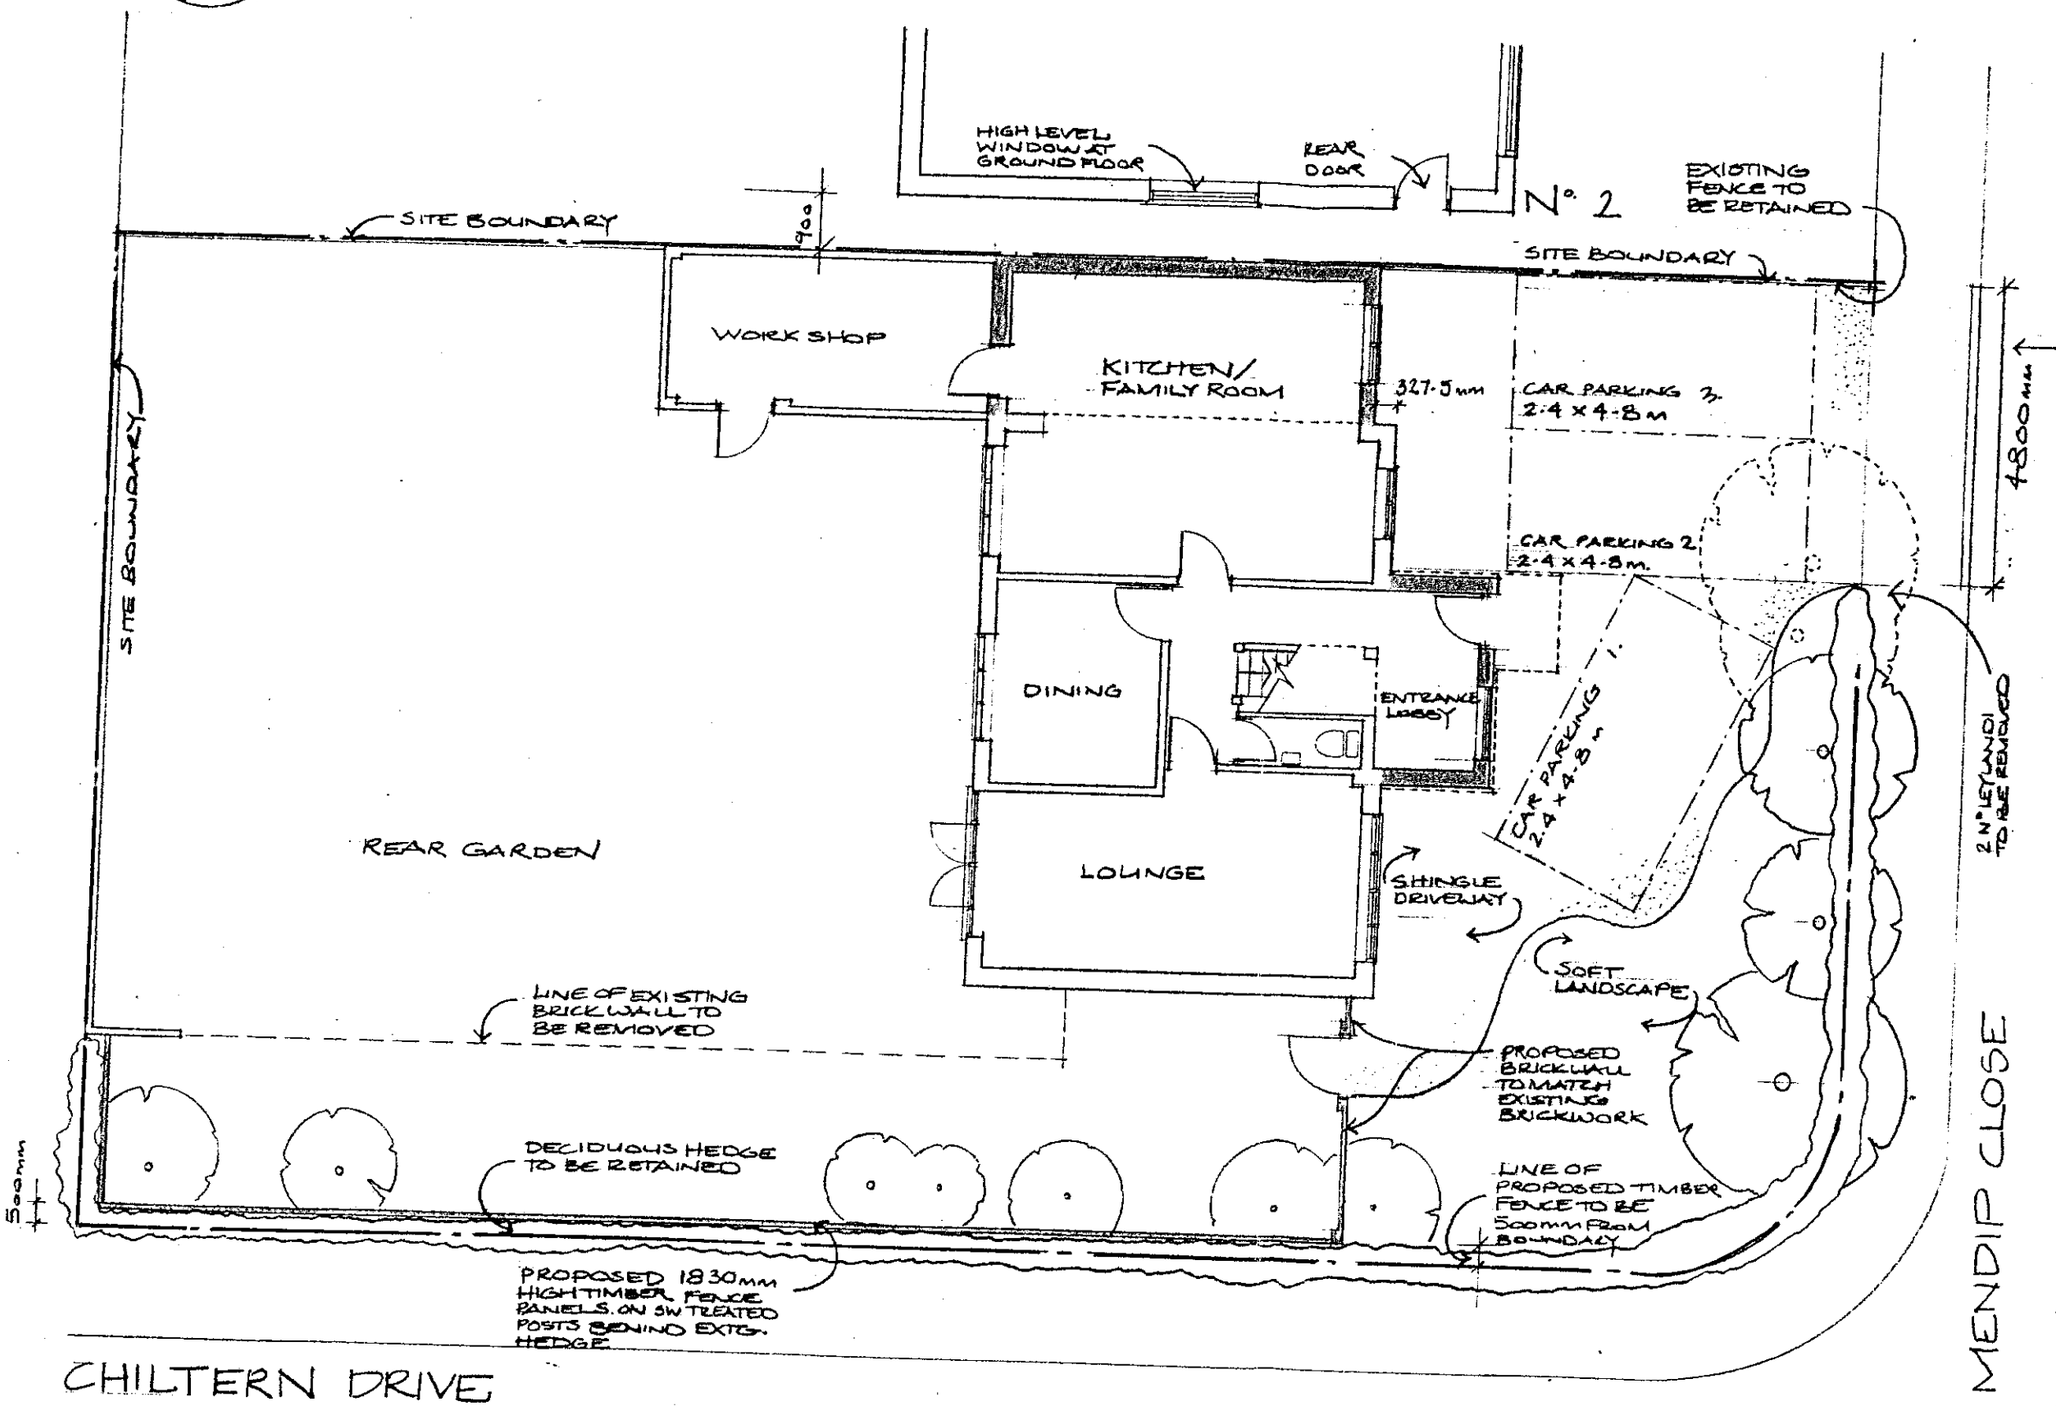

PROPOSED GROUND FLOOR PLAN

COPIES TO:
ACK:
FILE:
25 JAN 2000

No.1 Mendip Close
Charvil

Proposed Ground Floor Plan

Scale 1 : 100

Planning Application Jan '00

Drawing No. 05

31.JAN.2000* 0481

PART 1 REGISTER

DELEGATED

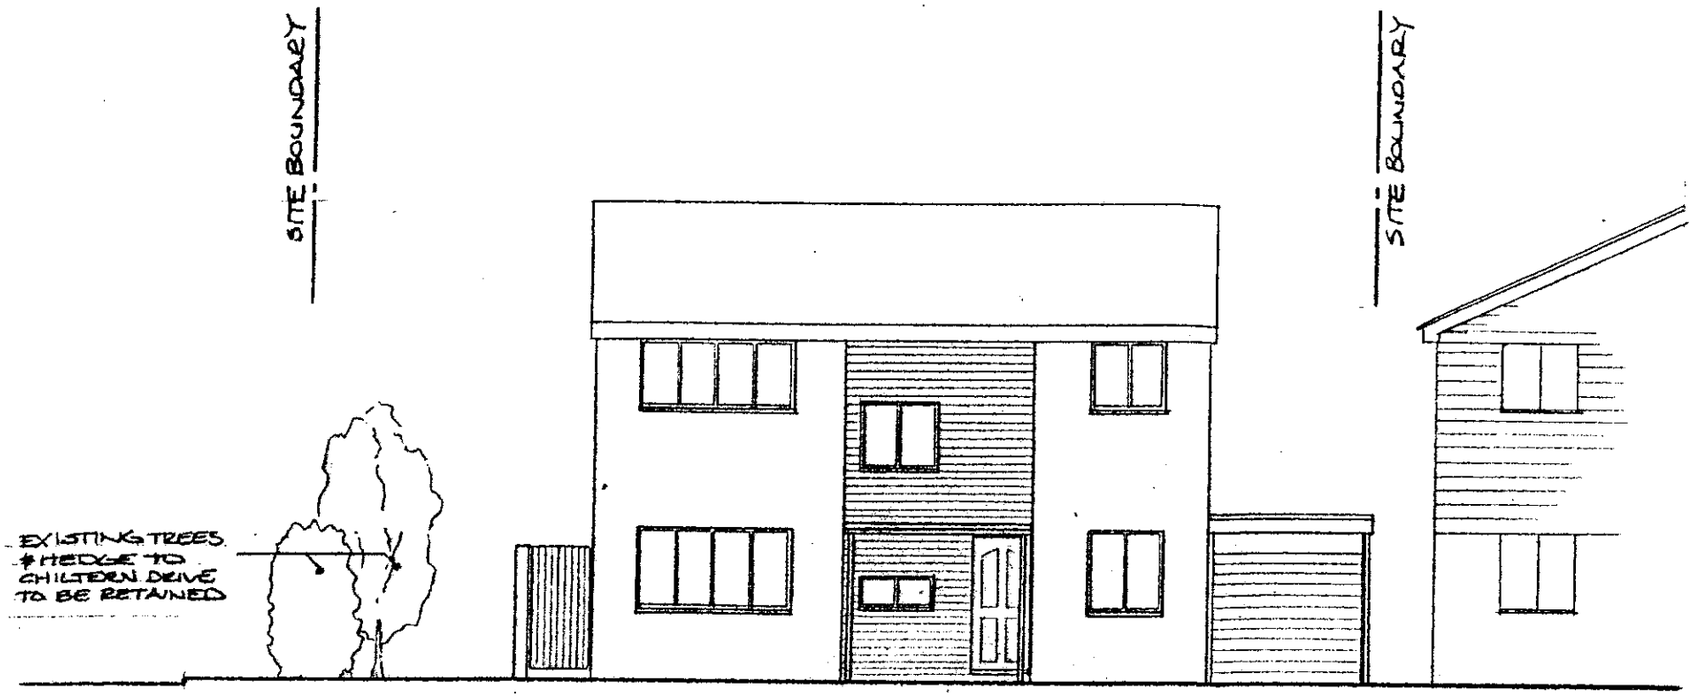

EXISTING FRONT (EAST) ELEVATION

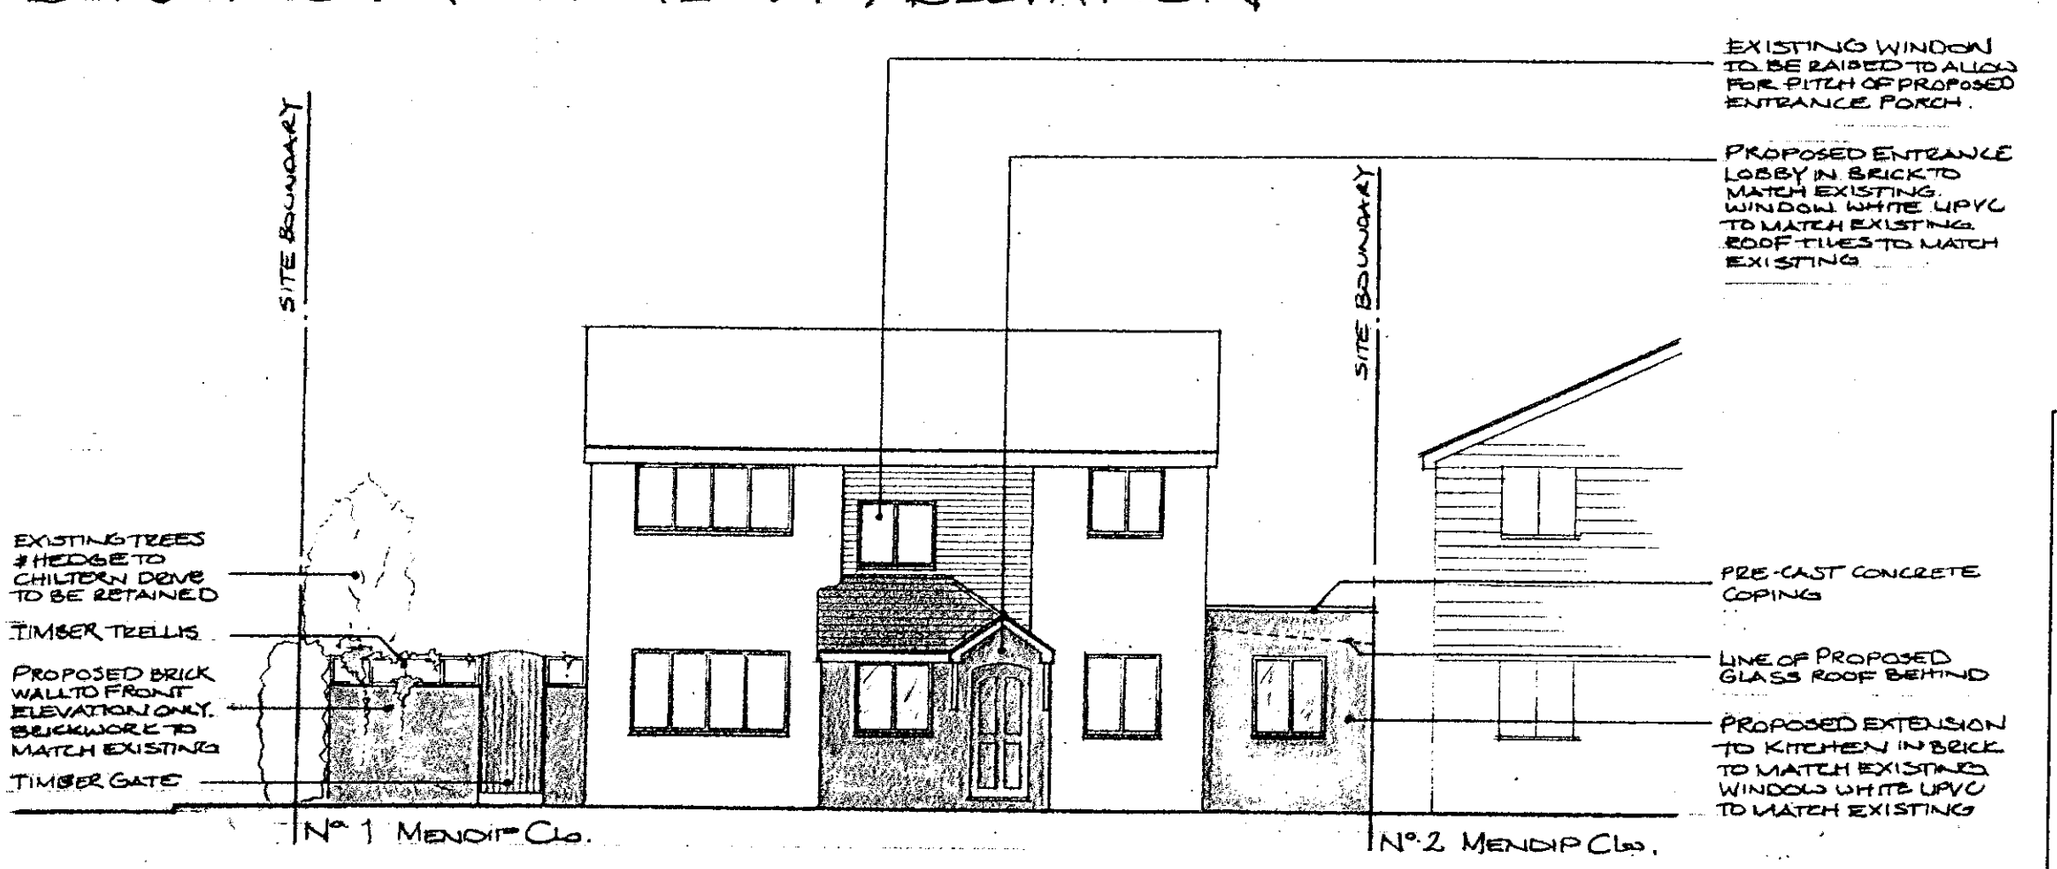

PROPOSED FRONT (EAST) ELEVATION

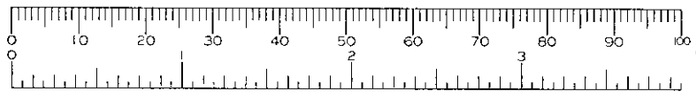

No.1 Mendip Close Charvil

Proposed Front Elevation

Scale 1 : 100

Planning Application Jan '00

Drawing No. 06

31.JAN.2000* 0481

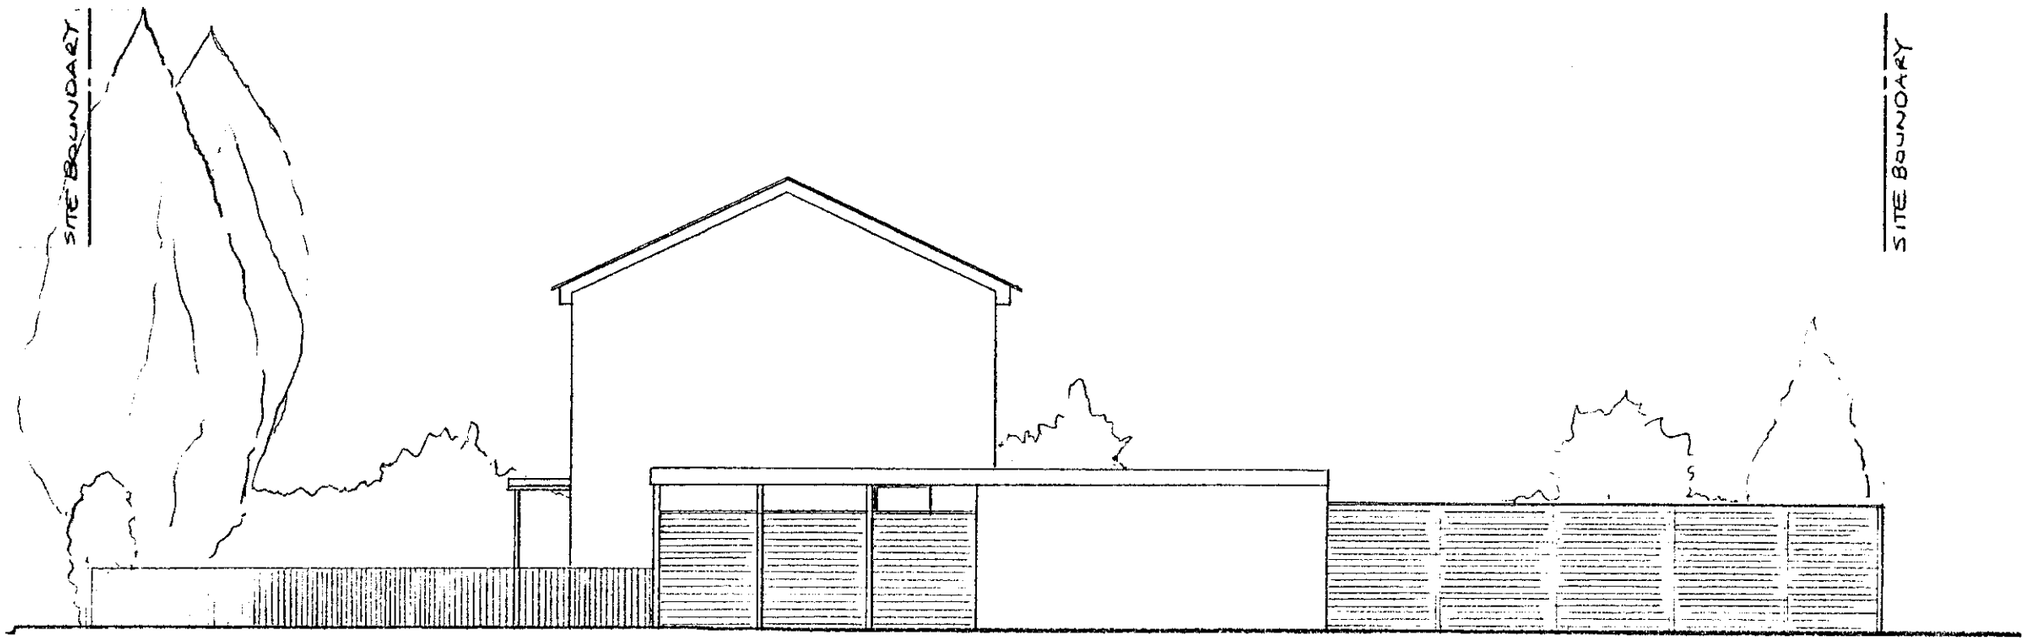

EXISTING NORTH ELEVATION

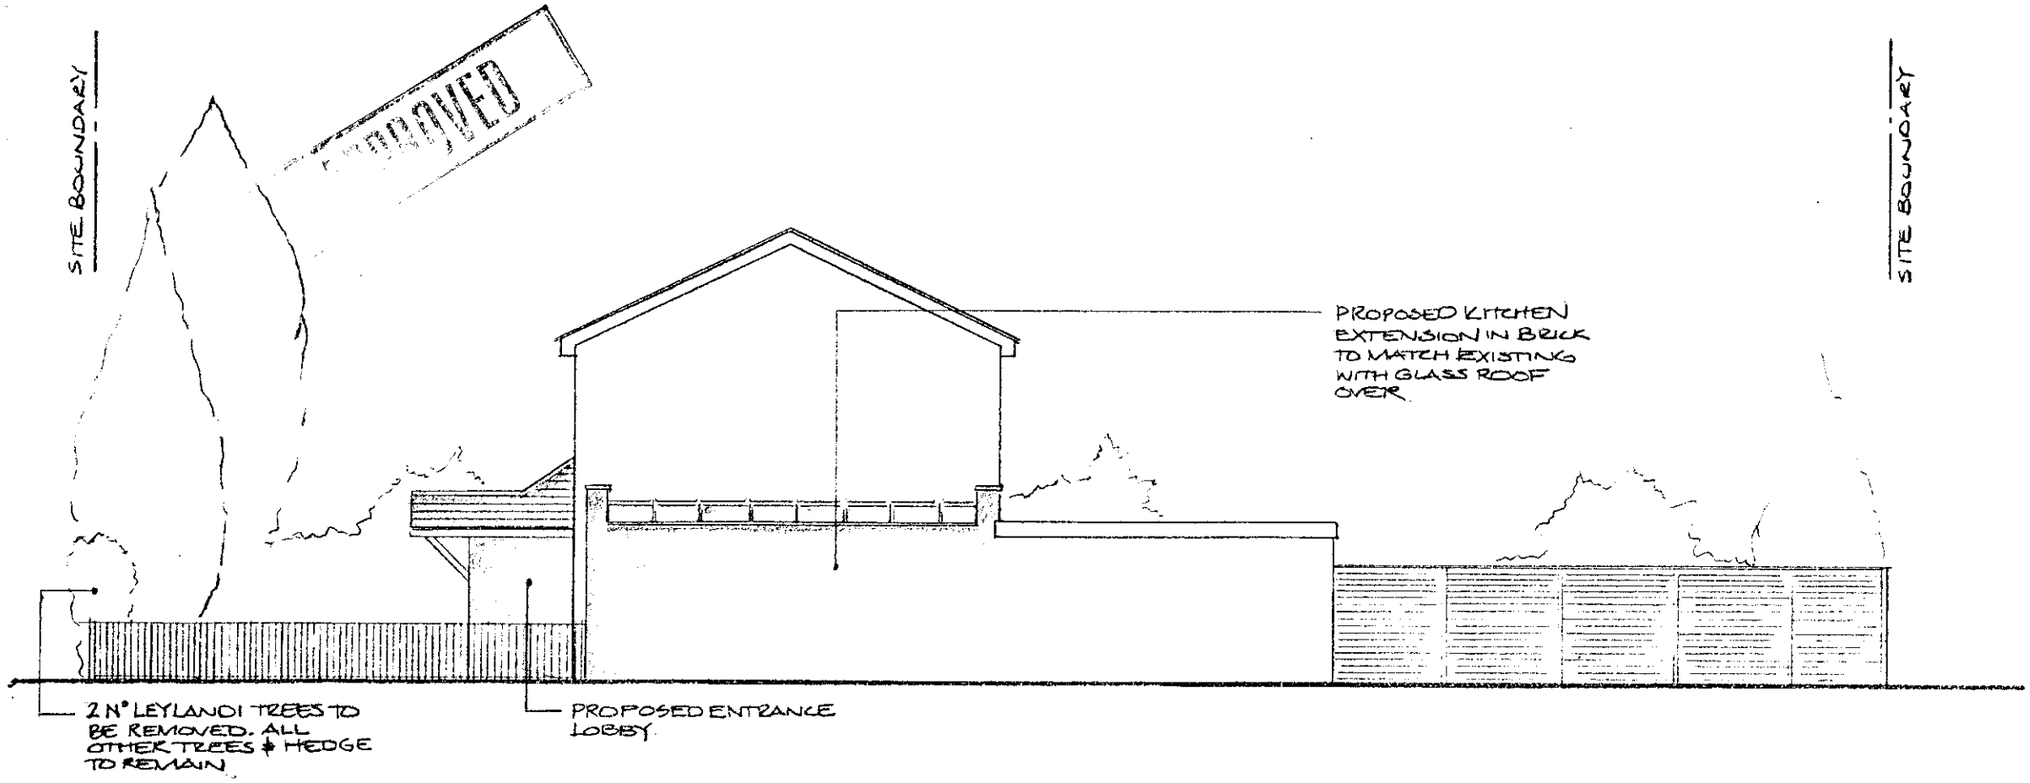

PROPOSED NORTH ELEVATION

No.1 Mendip Close
Charvil

Proposed North Elevation

Scale 1 : 100

Planning Application Jan '00

Drawing No. 07

31.JAN.2000* 0481

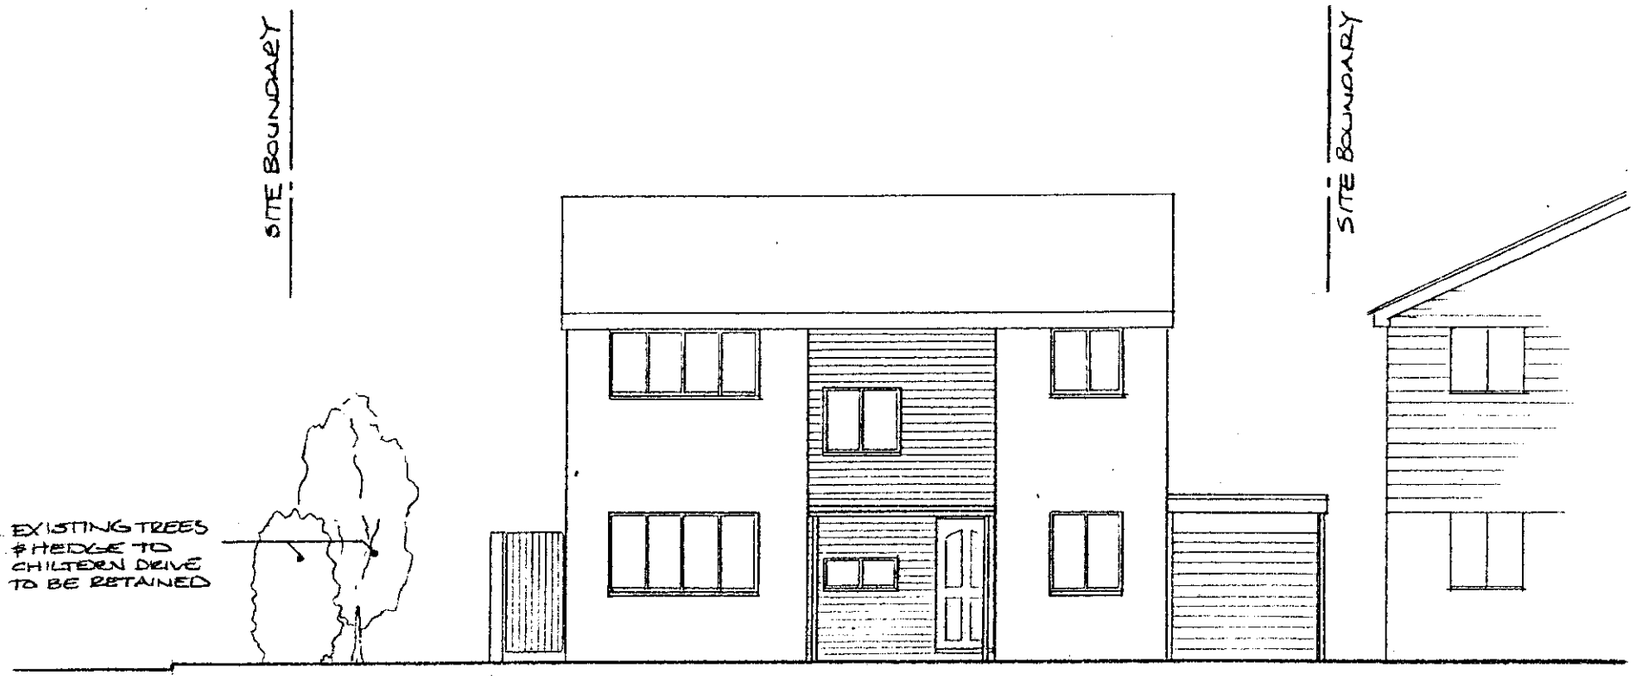

EXISTING FRONT (EAST) ELEVATION

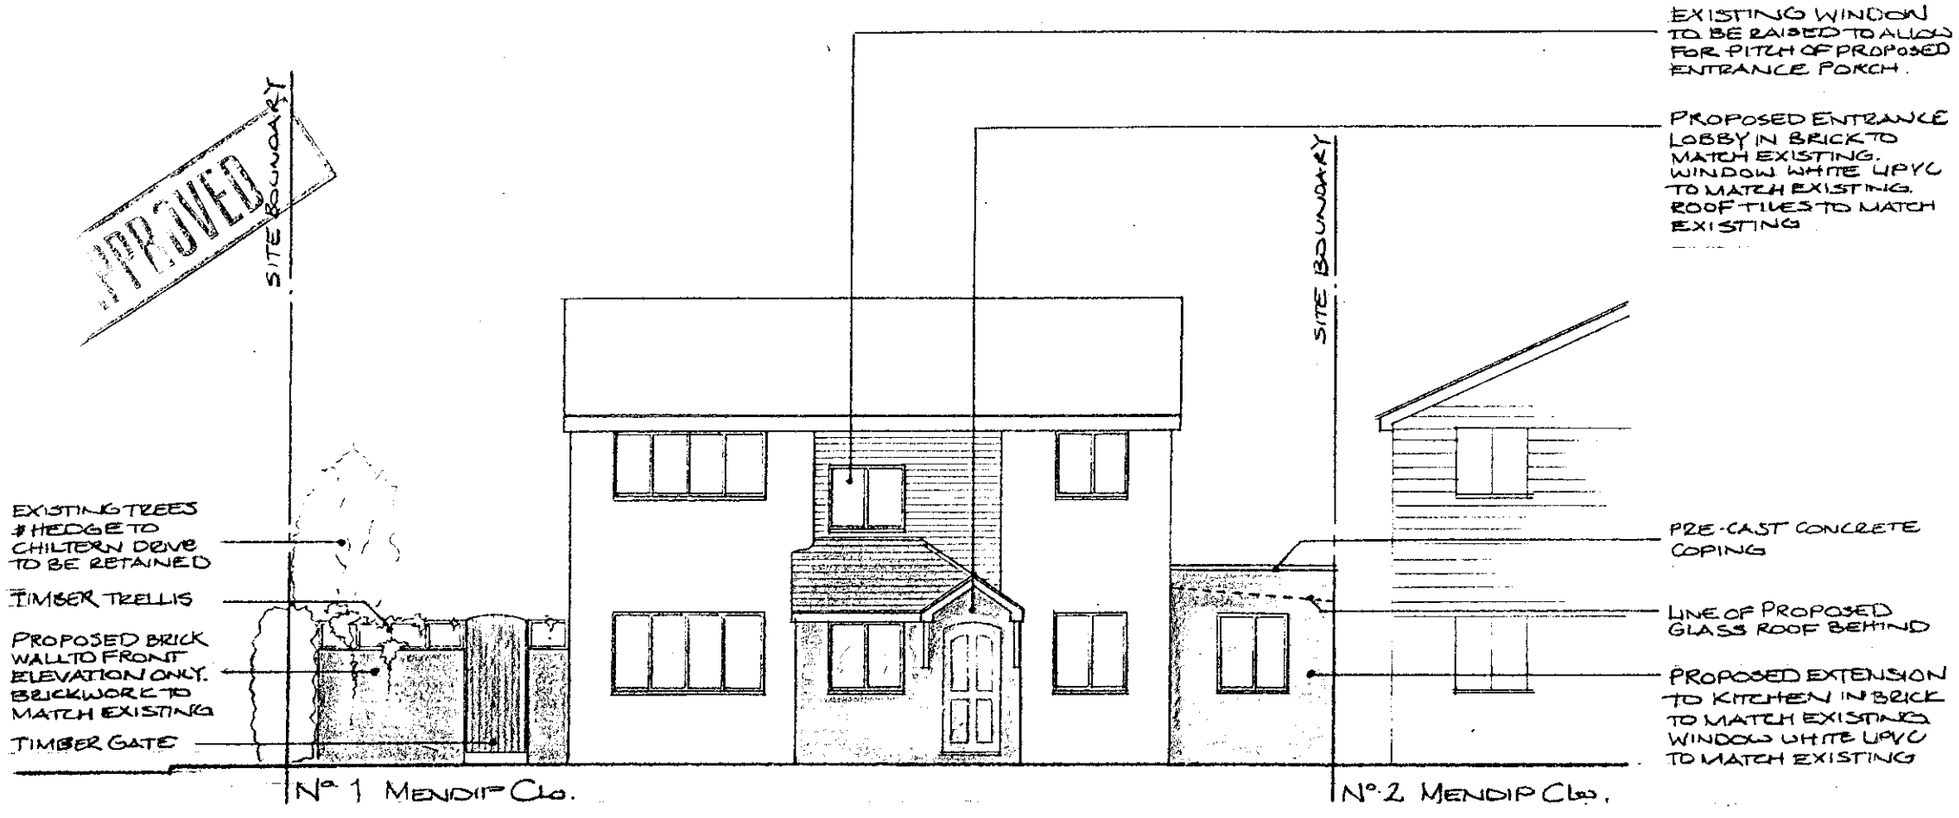

PROVED

PROPOSED FRONT (EAST) ELEVATION

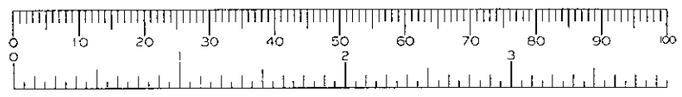

No.1 Mendip Close Charvil

Proposed Front Elevation

Scale 1 : 100

Planning Application Jan '00

Drawing No. 06

31.JAN.2000* 0481

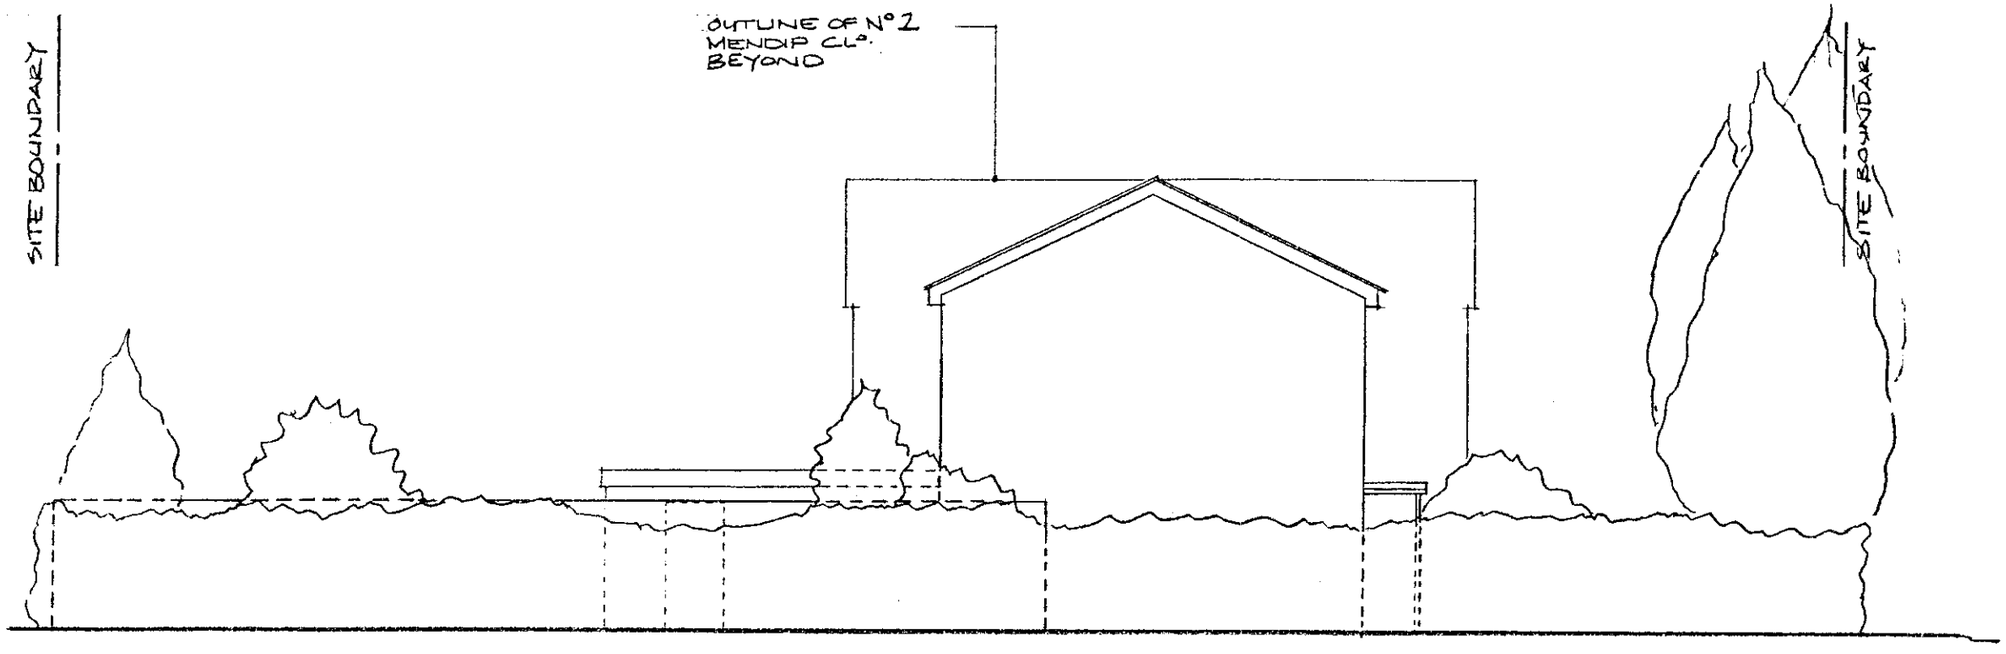

EXISTING SOUTH ELEVATION - TO CHILTERN DRIVE

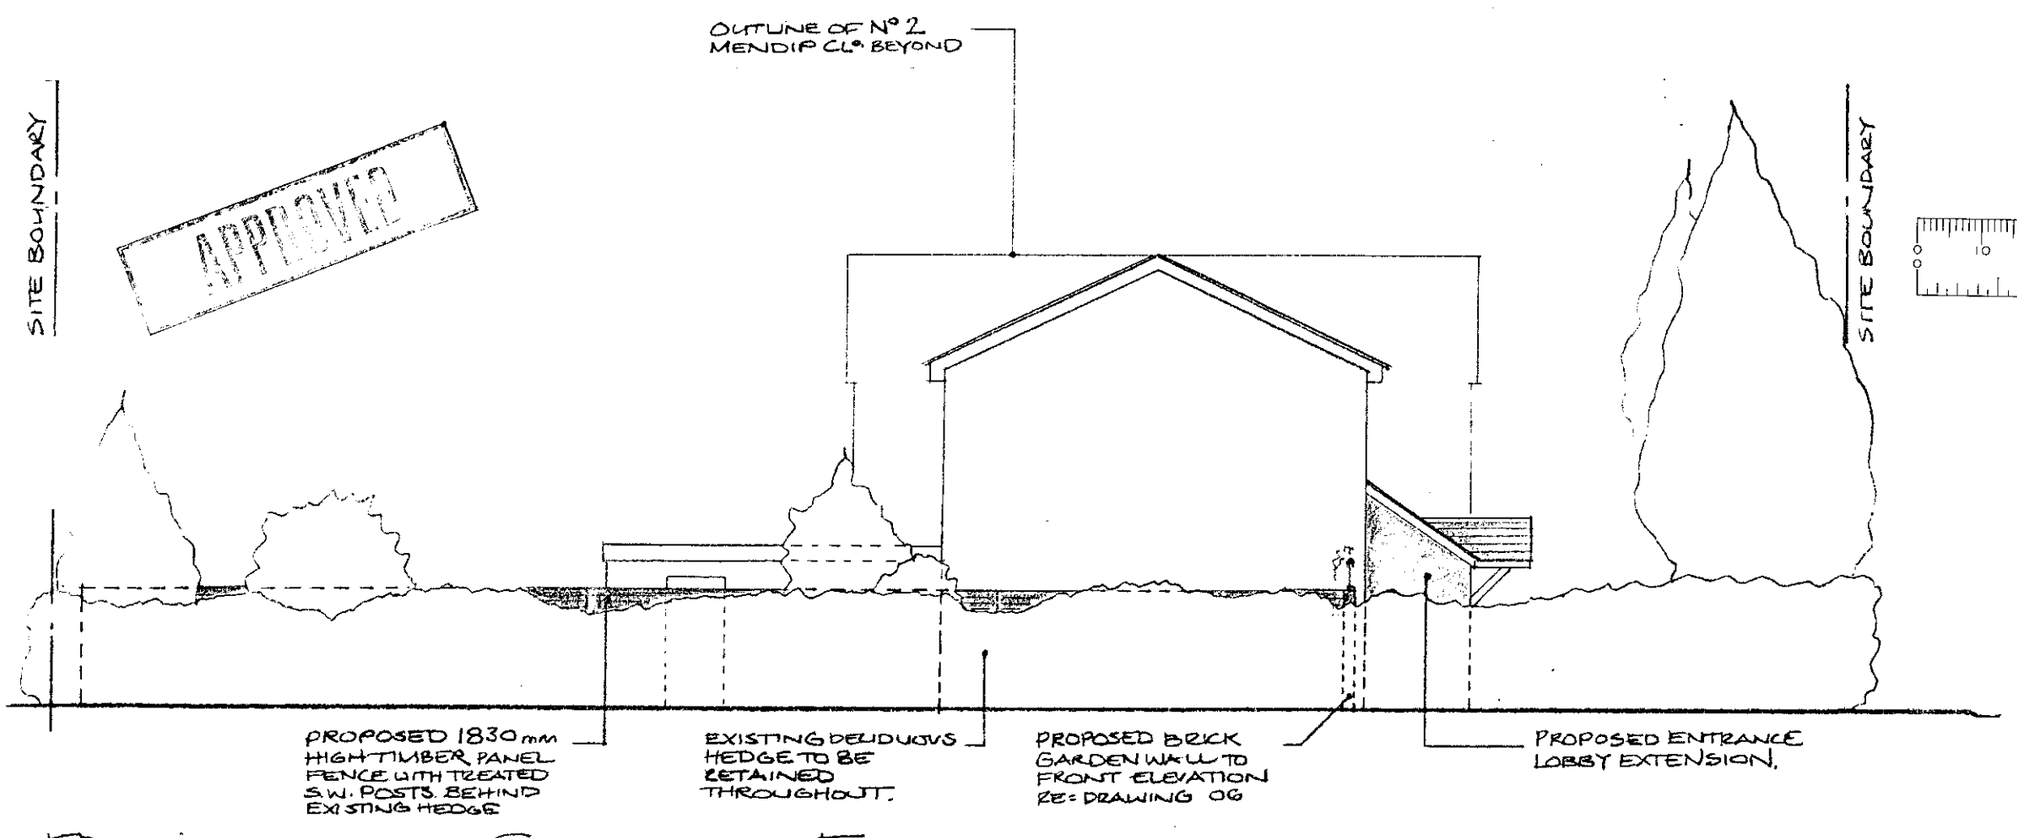

PROPOSED SOUTH ELEVATION - TO CHILTERN DRIVE

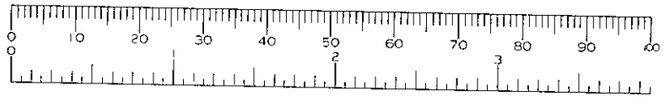

No.1 Mendip Close Charvil

Proposed South Elevation

Scale 1 : 100

Planning Application Jan '00

Drawing No. 08

31.JAN.2000* 0481

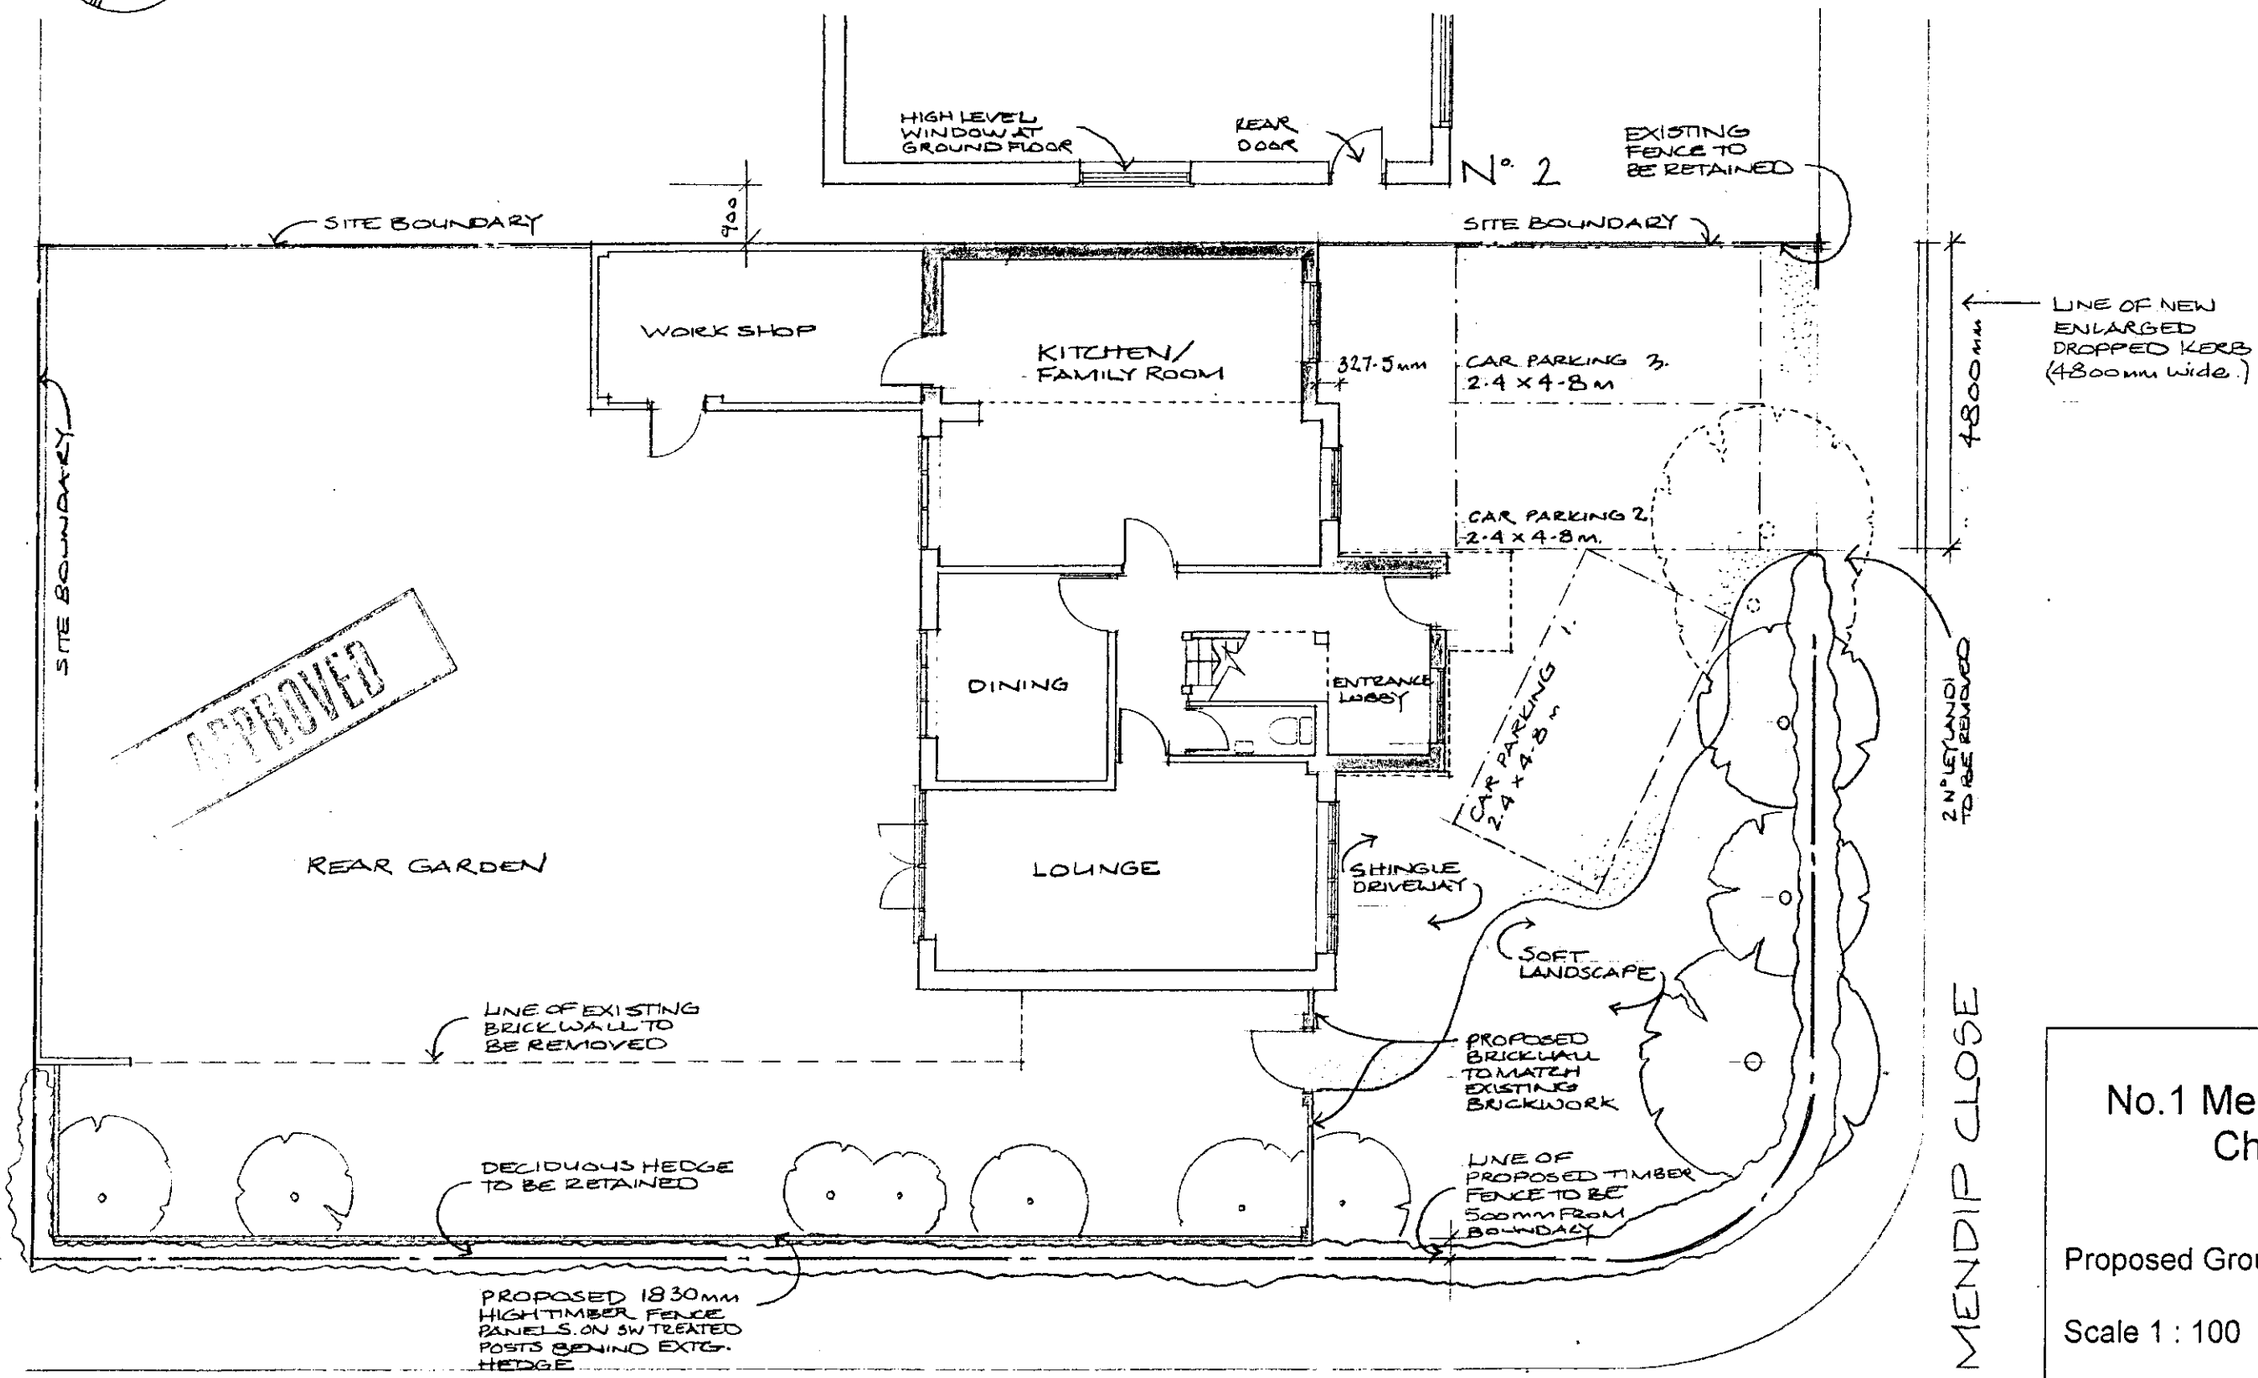

APPROVED

PROPOSED GROUND FLOOR PLAN

0 10 20 30 40 50 60 70 80 90 100

0 2 3

No.1 Mendip Close
Charvil

Proposed Ground Floor Plan

Scale 1 : 100

Planning Application Jan '00

Drawing No. 05