

WEST ELEVATION

SOUTH ELEVATION

EAST ELEVATION

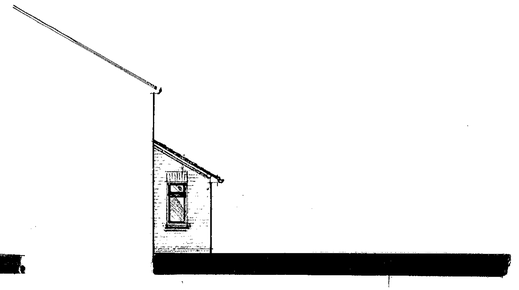

NORTH ELEVATION

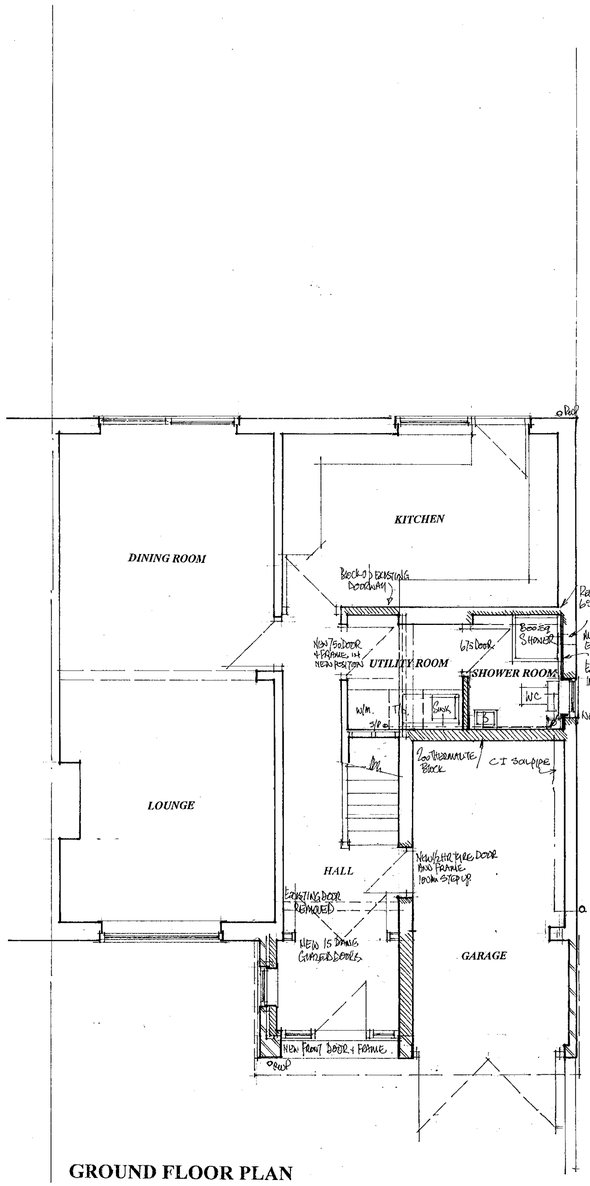

GROUND FLOOR PLAN

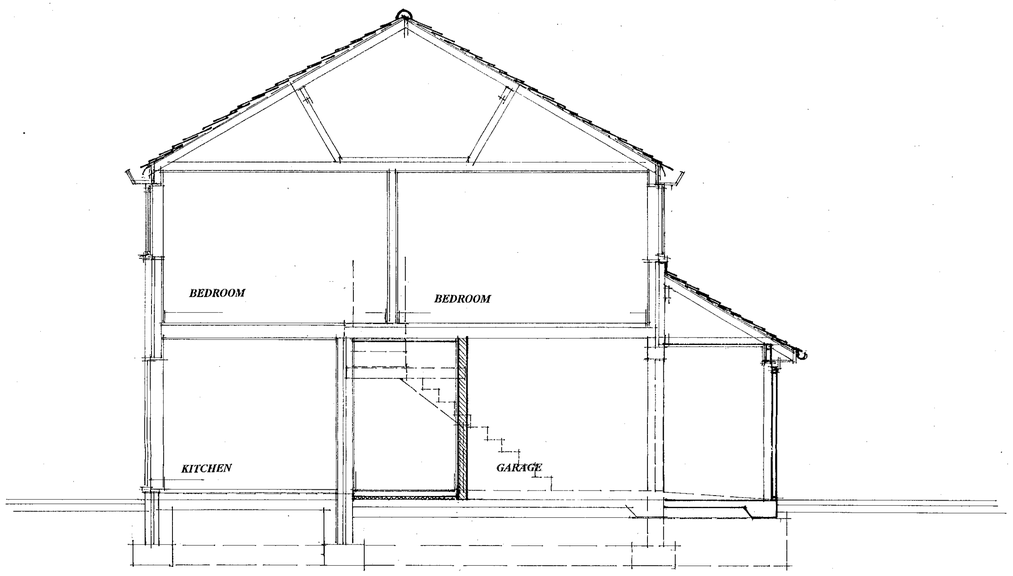

SECTION

02-02-2000



LOCATION PLAN
SCALE 1:2500

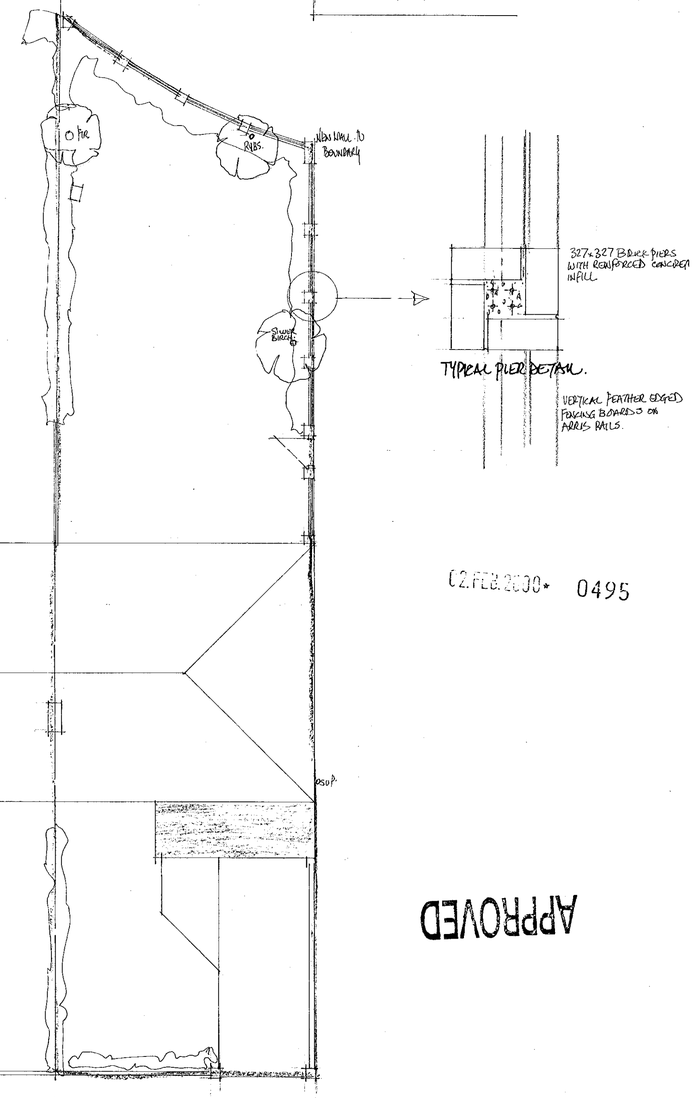

SITE PLAN
SCALE 1:100.

02.FEB.2000* 0495

APPROVED

Proposal PROPOSED EXTENSION.	*Drawing* PLANS AS PROPOSED
Site 30 NORTON ROAD WOODLEY READING BERKSHIRE	
Date December 1999	*Scale* 1:100 *Drawing No* D 514-01

COLIN DAWSON & ASSOCIATES
Architectural Design & Building Surveying.
MALVERN HOUSE
1 MALVERN WAY
TWYFORD
READING BERKSHIRE RG10 9PY.
Tel: (0118) 9343322 *Fax:* (0118) 9343322.

D 9/12/99

0 10 20 30 40 50 60 70 80 90