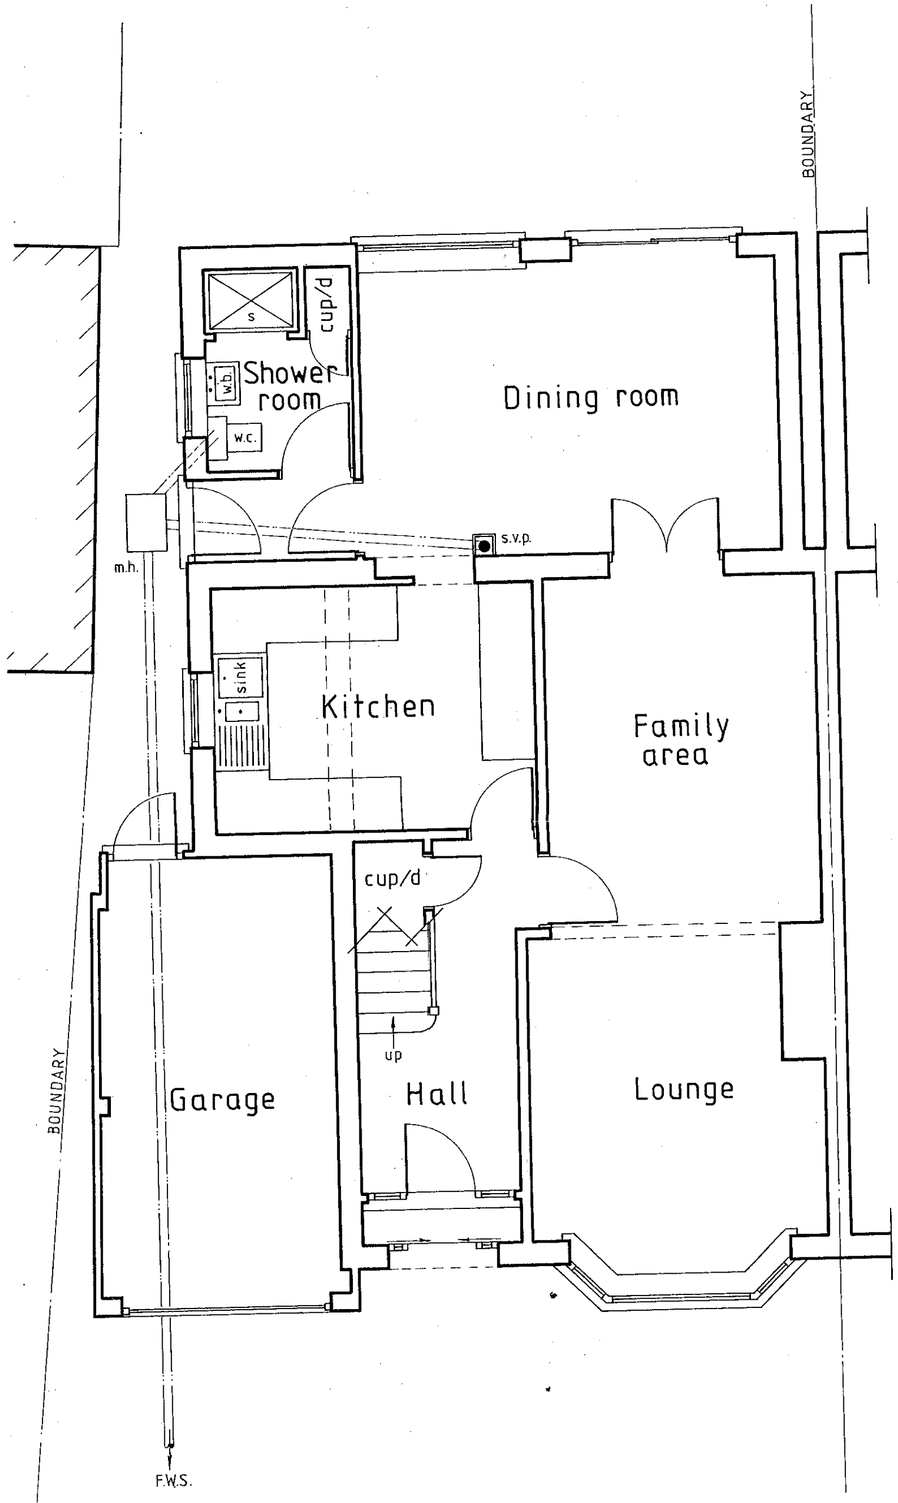

Existing Ground Floor Plan

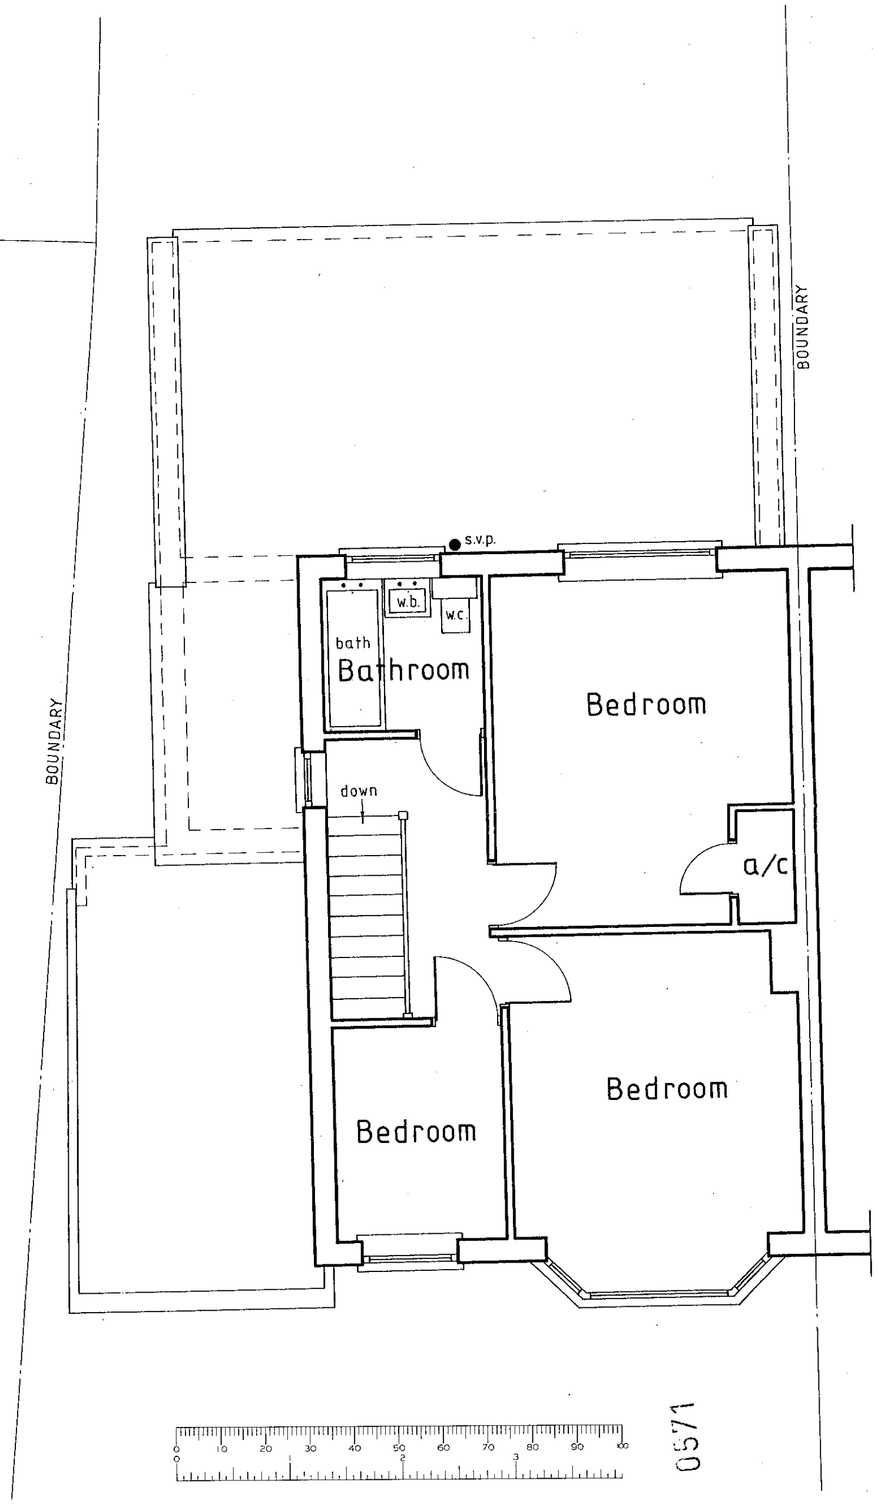

Existing First Floor Plan

0571

15 FEB 2000*

APPROVED

NOTES:
All dimensions must be checked on site and not scaled from this drawing.

A	11-2-2000	BOUNDARY POSITION AMMENDED
	Date	Revisions

© copyright

Client
Mr. and Mrs S. Jennings

Job Title
Demolition of extg garage and erection of two storey side extension at:
28, Robindale Avenue,
Earley,
Reading,
Berks.

Drawing Title
Existing Floor Layout Plans

Scale 1:50

Date Dec 1999 | Drawn by P.R.O.F.

Drg No. 1163-99-1 | Rev A

420×594mm A2

A PRODUCT OF THE UNO RANGE – ARCHITECT CAT. No. 7312.

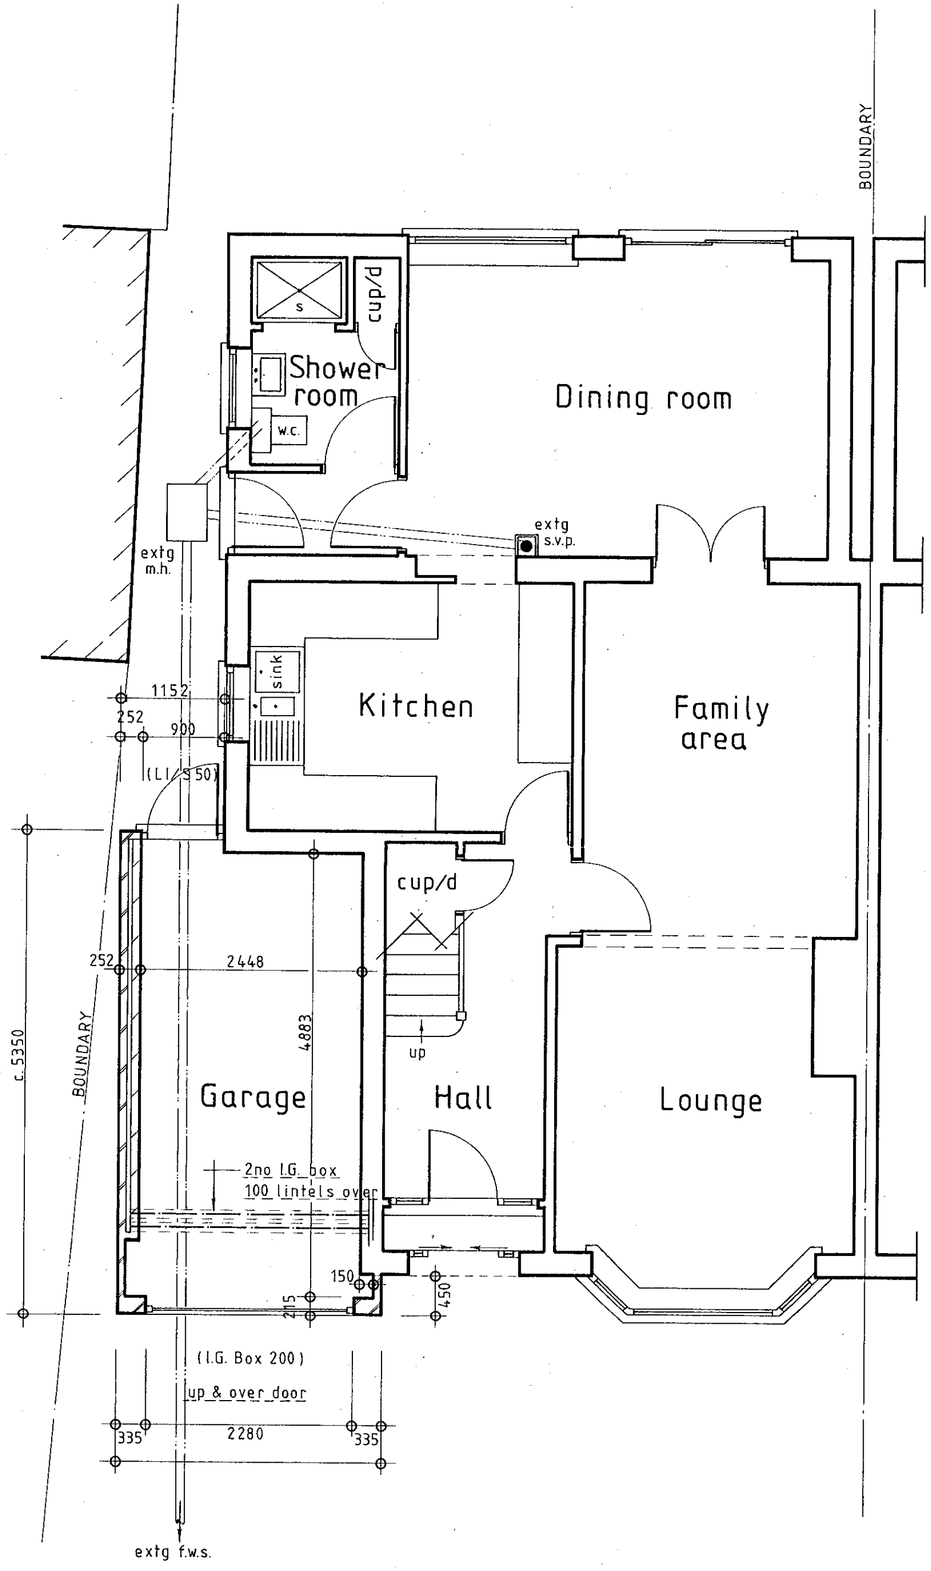

Proposed Ground Floor Plan

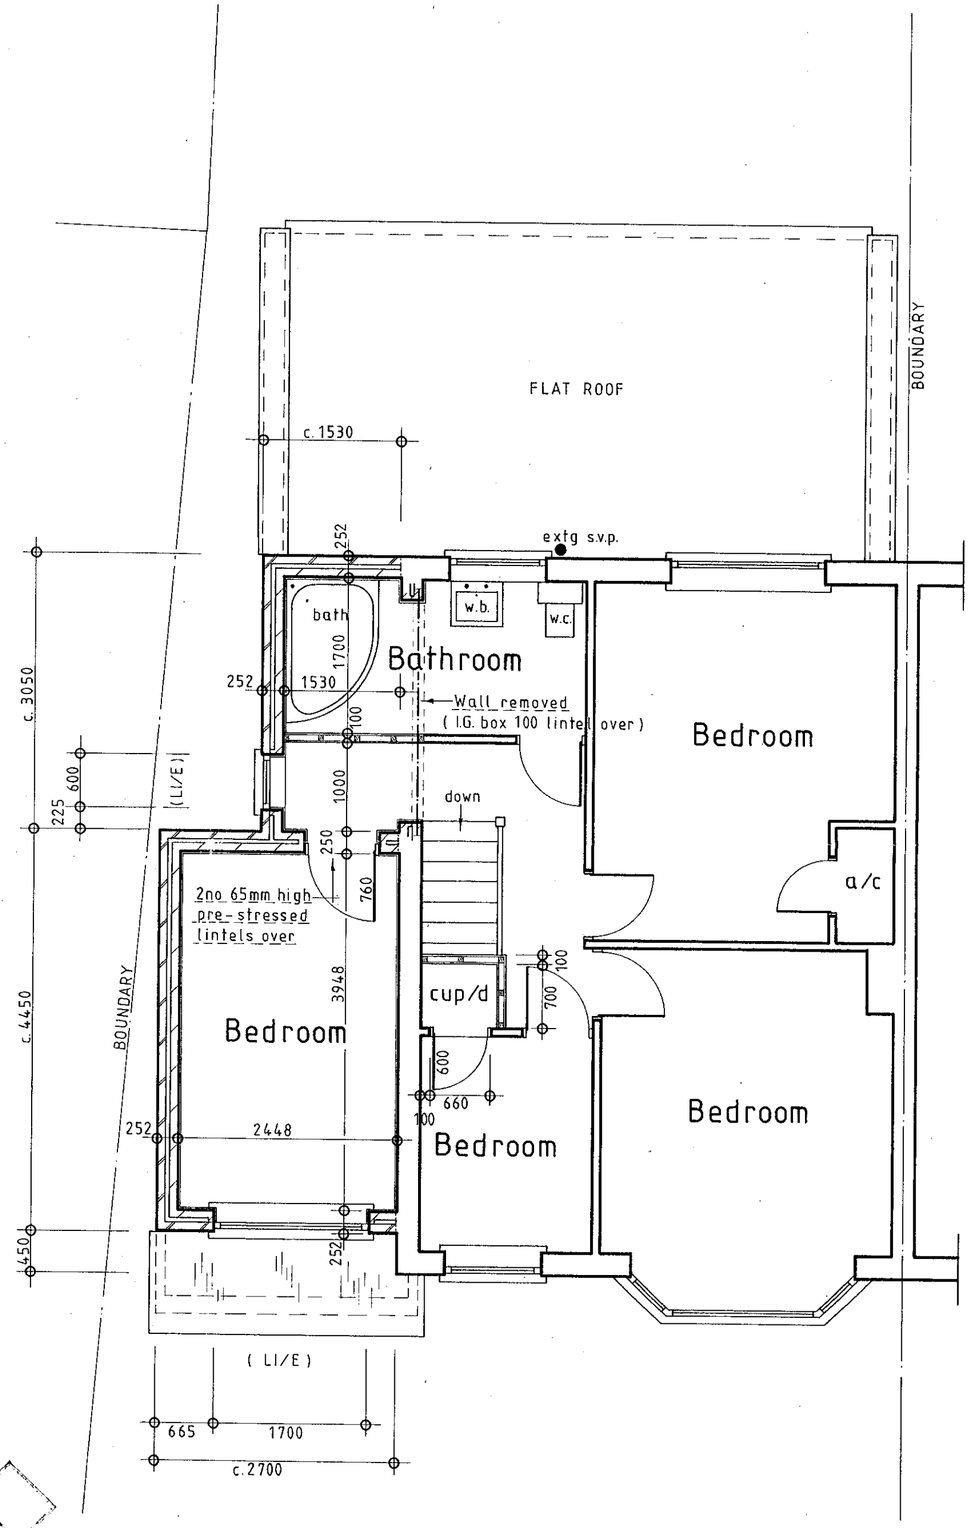

Proposed First Floor Plan

NOTES:

All dimensions must be checked on site and not scaled from this drawing.

A	7-2-2000	BOUNDARY POSITION AMMENDED
	Date	Revisions

© copyright

Client

Mr. and Mrs S. Jennings

Job Title

Demolition of extg garage and erection of two storey side extension at:

28, Robindale Avenue,
Earley,
Reading,
Berks.

Drawing Title

Proposed Floor Layout Plans

Scale 1:50

Date Dec 1999 | Drawn by P.R.O.F.

Drg No. 1163-99-2 | Rev A

A PRODUCT OF THE UNO RANGE – ARCHITECT CAT. No. 7312.

D.15/9/00

420×594mm A2

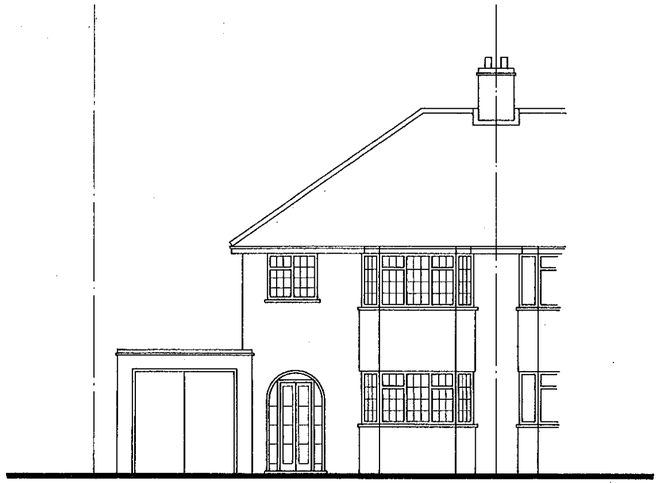

Existing Front Elevation



Proposed Front Elevation



Proposed Side Elevation



Proposed Rear Elevation

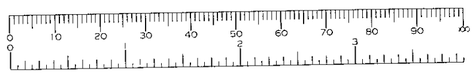

15.FEB.2000* 0571

APPROVED

NOTES:
All dimensions must be checked on site and not scaled from this drawing.

A	7-2-2000	BOUNDARY AMMENDMENTS.
	Date	Revisions

© copyright

Client
Mr. and Mrs S. Jennings

Job Title
Demolition of extg garage and erection of two storey side extension at:
28, Robindale Avenue,
Earley,
Reading,
Berks.

Drawing Title
Proposed and Existing Elevations

Scale 1:100

Date Dec 1999 | Drawn by P.R.O.F.

Drg No. 1163-99-3 | Rev A

A PRODUCT OF THE UNO RANGE – ARCHITECT CAT. No. 7312.

CD 15/9/00 420×594mm A2