NOTES.

1. Brickwork to match existing.
2. Roof tiles to match existing.
3. Fascia/soffites softwood to match adj.
4. Window pvcu to match existing.
5. Garage door GRP.

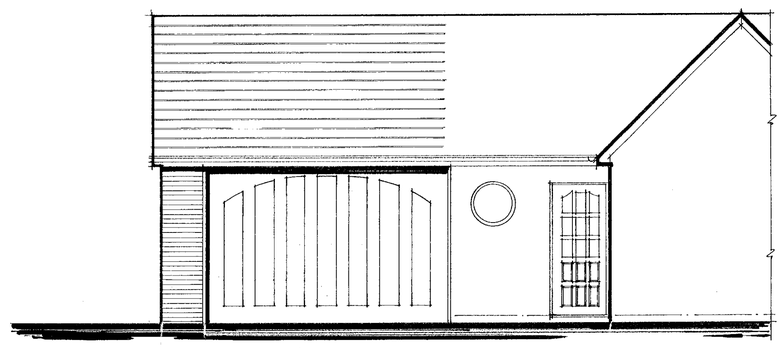

SOUTH ELEVATION

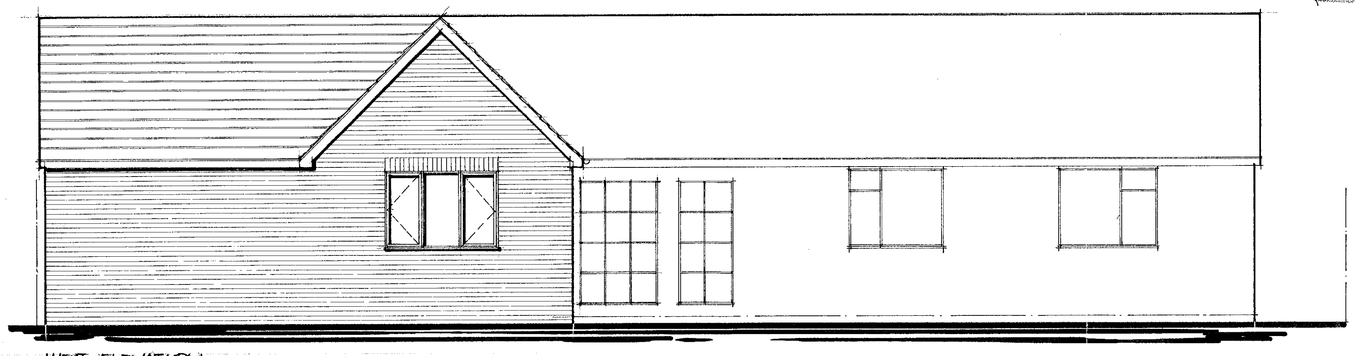

WEST ELEVATION

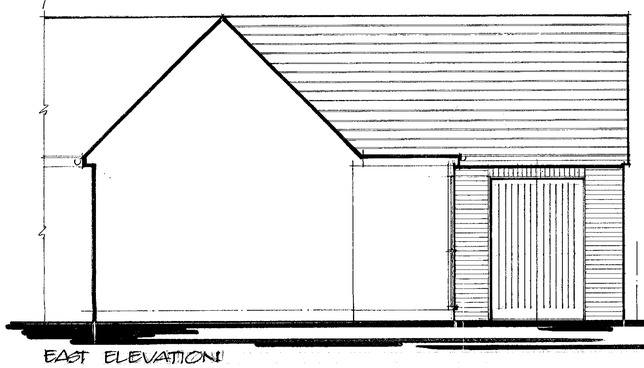

EAST ELEVATION

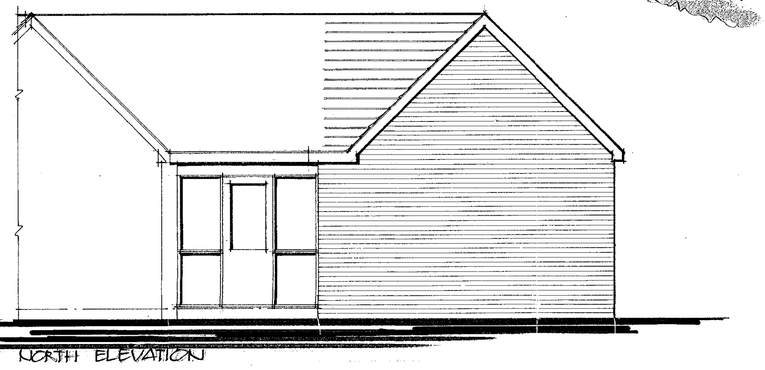

NORTH ELEVATION

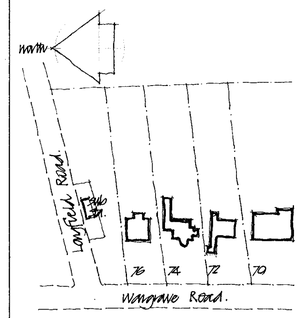

LOCATION PLAN.

07 MAR 2000 * 0911

APPROVED

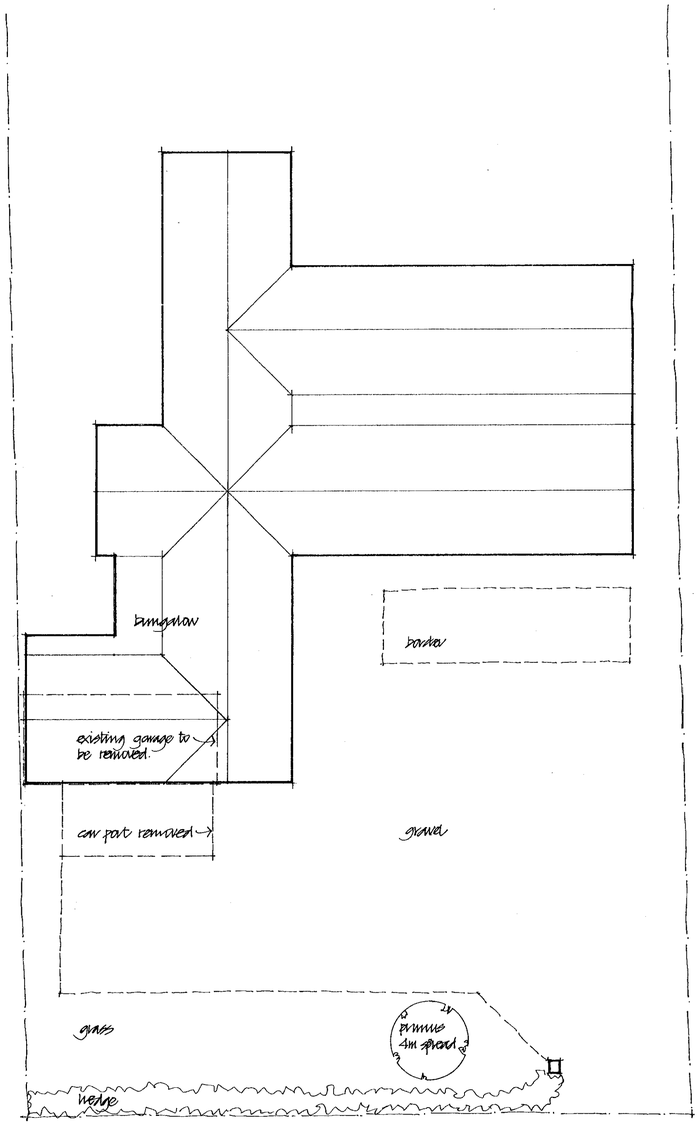

PART SITE PLAN.

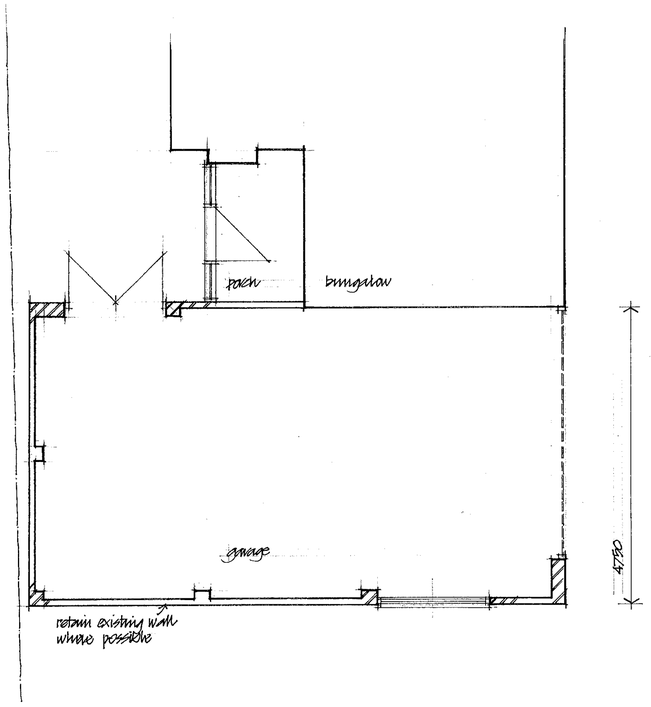

FLOOR PLAN.

Copyright
John Challis
Chartered Architect
72 Wargrave Road
Twyford Berkshire

Tel. 0118 934 2236

Client
Mr and Mrs J. Challis.

Job title
Demolition of garage and car port and erection of garage.
72 Wargrave Road.
Twyford.

Drawing title
Plans and Elevations.

Scale 1:50. 1:100

Date March 2000

Drawn John Challis

Drawing number 9909.2.

Rev

TPR 180

SD 29/6/00