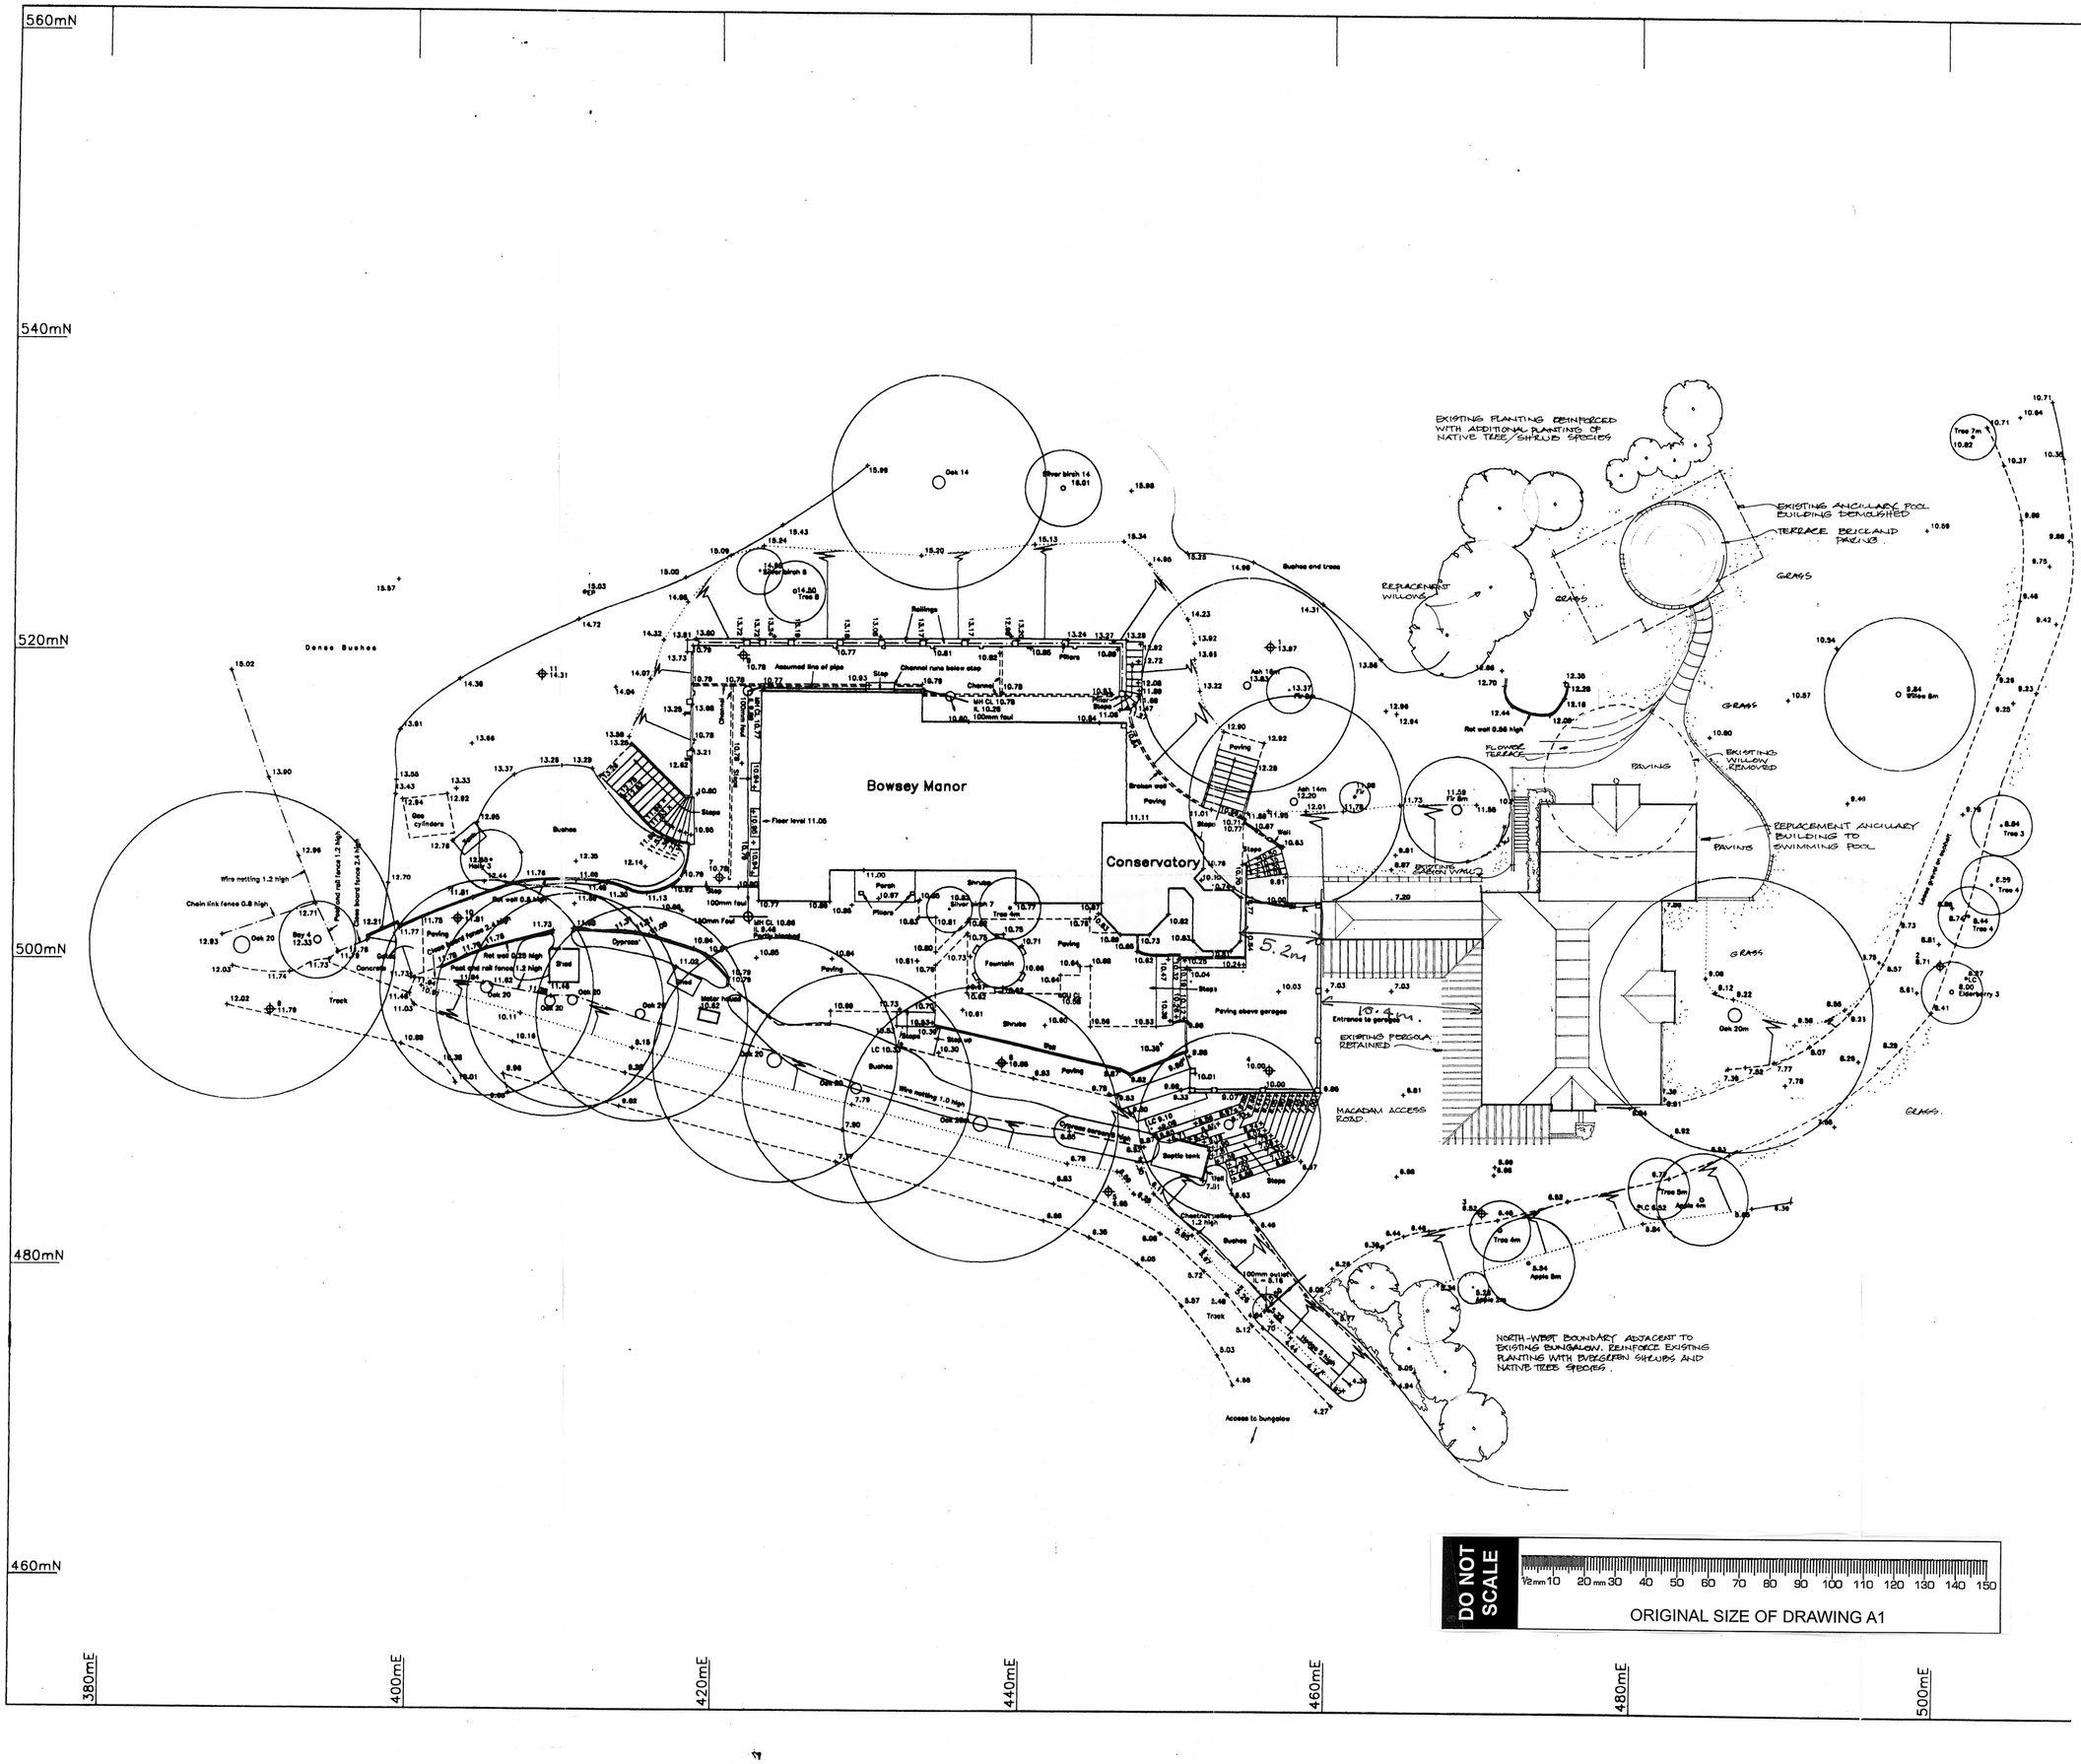

PLANNING SERVICES: PCK, POL, DS, ARA, EH, DATE: 9.7.99, REFERENCE:

The tpa Design Company Ltd architects landscape architects interior design project management planning supervisors

tpa

Terry Platt Architects

33A St Lukes Road Maidenhead
Berkshire SL6 7DN

Tel. 01628 412388
Fax: 01628 412390

Email tplattarch@aol.com

Client:
Roselea Investments

Job title:
Bowsey Manor
Replacement Swimming Pool
and ancillary accommmodation

Drawing title:
Site Plan

Scale: 1:200 Date: April 1999 Drawn by: rt

Drawing no: 909/5 Rev: