


## Floor Plan Swimming Pool

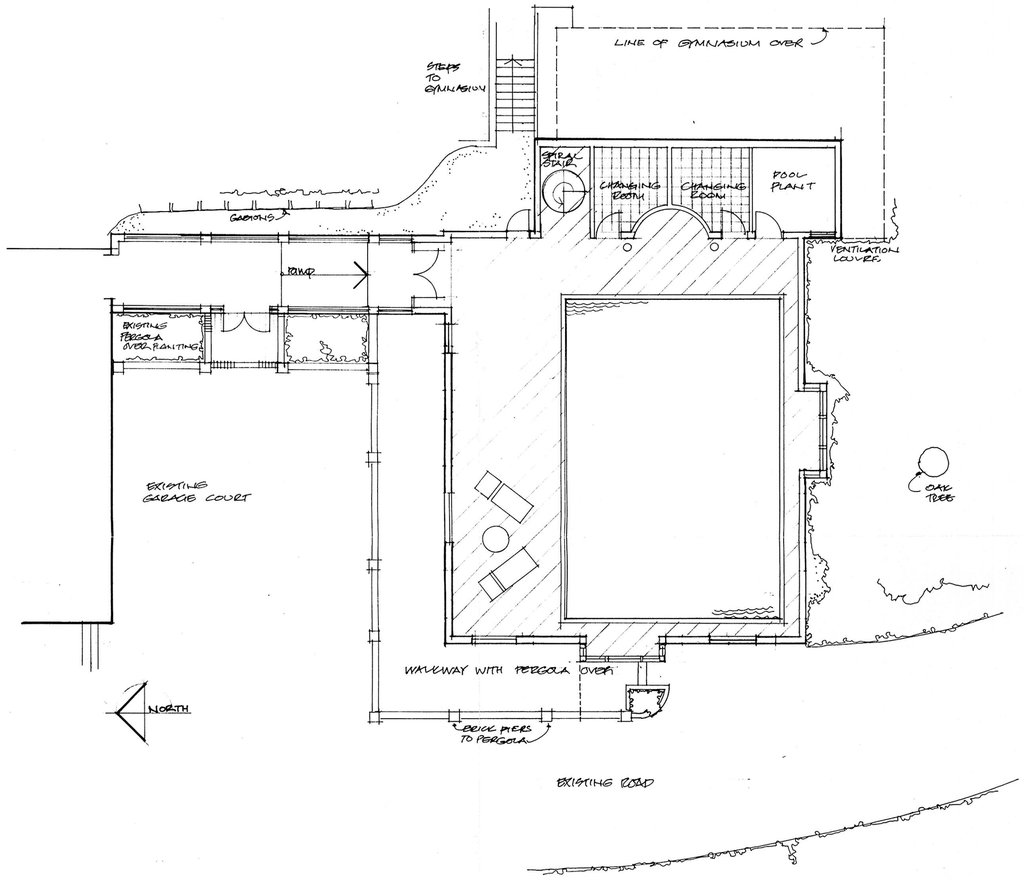


## Floor Plan Ancillary Accommodation

DO NOT SCALE

½mm 10 20mm 30 40 50 60 70 80 90 100 110 120 130 140 150

ORIGINAL SIZE OF DRAWING A1

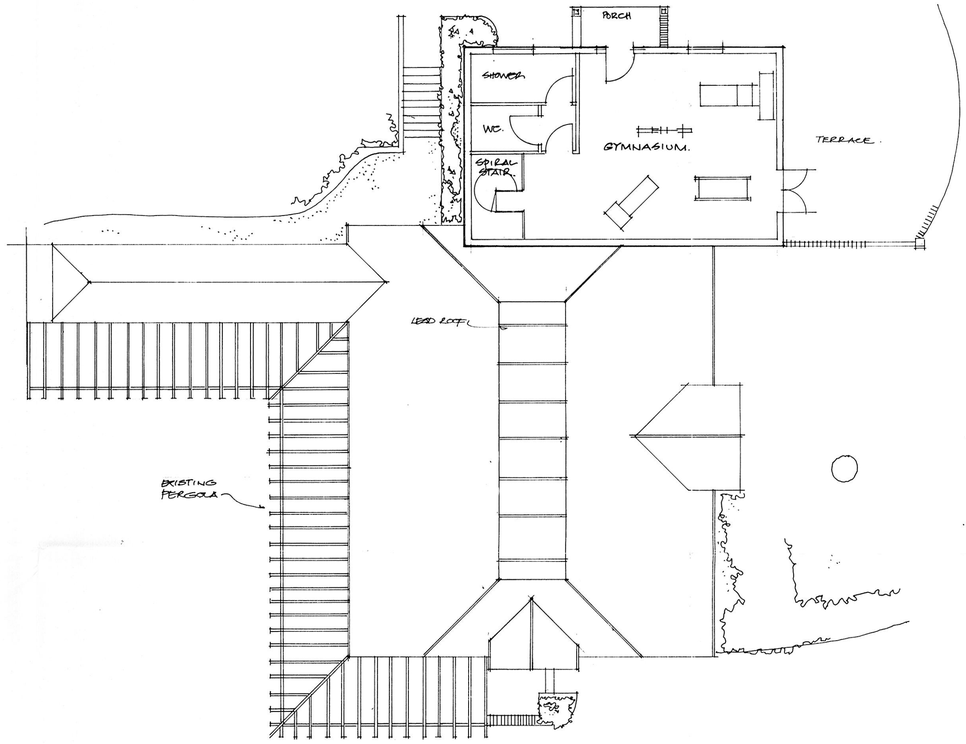
tpa

Terry Platt Architects

33A St Lukes Road Maidenhead
Berkshire SL6 7DN

Tel. 01628 412388
Fax: 01628 412390

Email tplattarch@aol.com


Client:
Roselea Investments

Job title:
Bowsey Manor
Replacement Swimming Pool
and ancillary accommmodation

Drawing title:
Plans

Scale: 1:100 Date: April 1999 Drawn by: rt

Drawing no: 909/6 Rev:


The tpa Design Company Ltd architects landscape architects interior design project management planning supervisors