



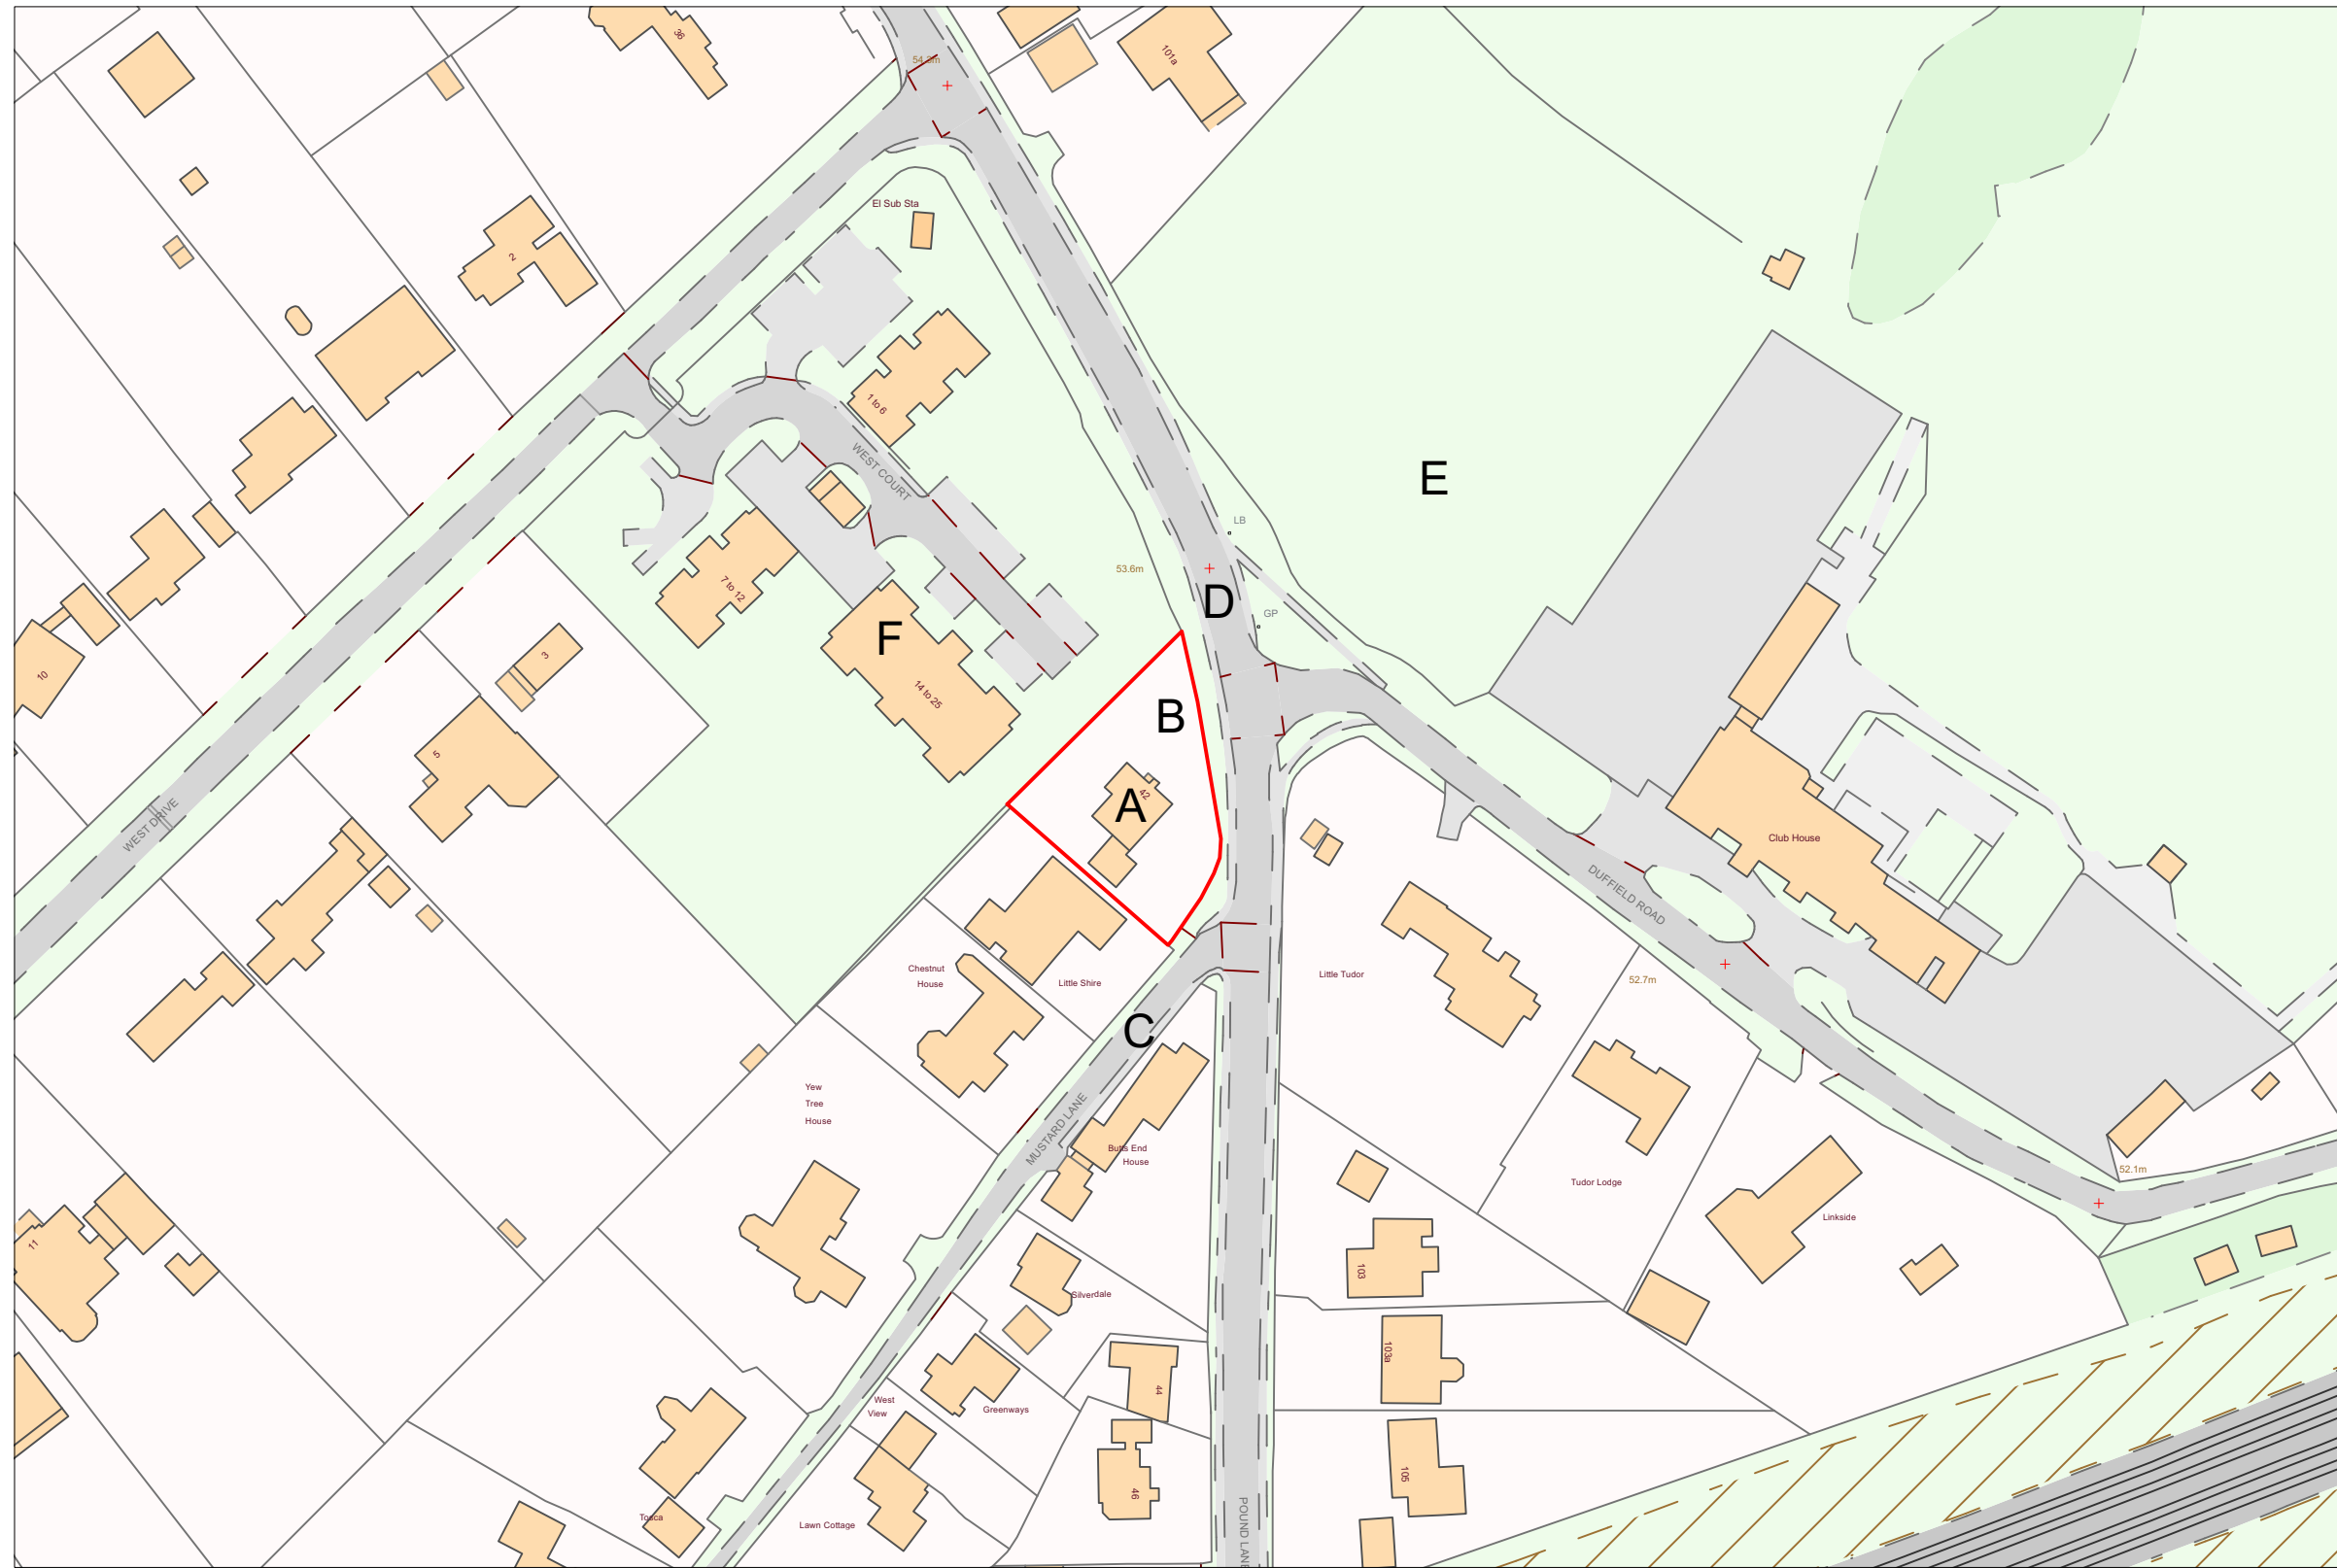

A EXISTING HOUSE
B SITE EXTENTS
C MUSTARD LANE

D POUND LANE
E SONNING GOLF CLUB
F 14 WEST COURT

BDC

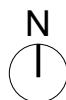

01 5 10 20 50m

LOCATION PLAN

PROJECT: 42 Pound Lane
TITLE: Plan
DATE: April 2024
SCALE: 1:1250 @ A3

P01