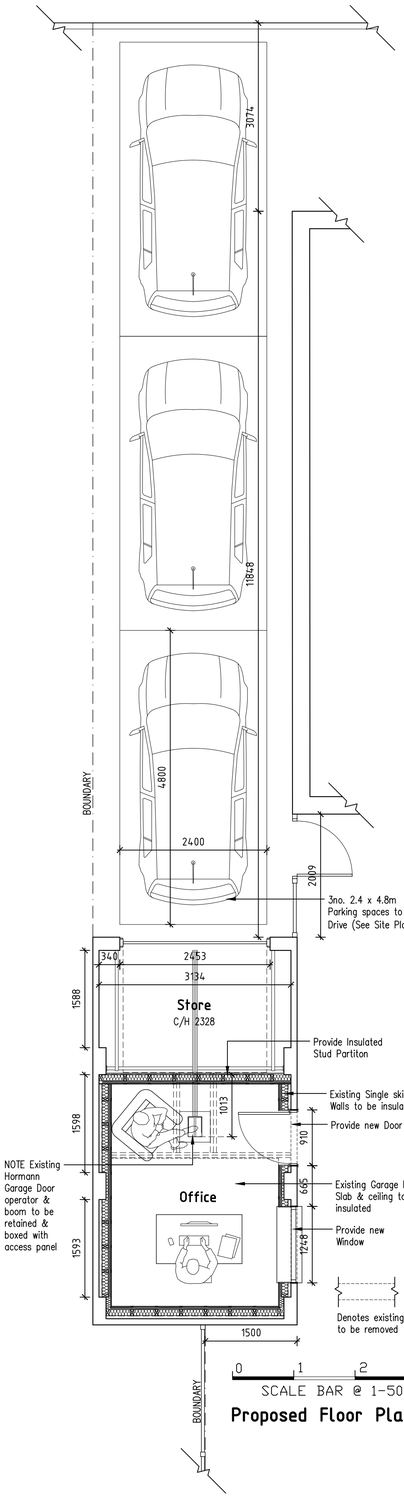

Proposed Floor Plan

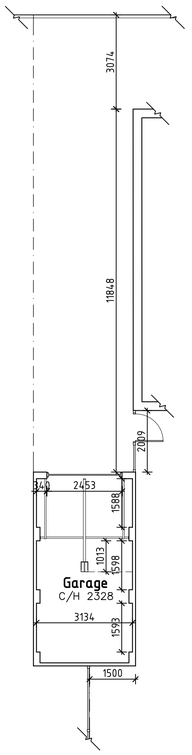

Existing Floor Plan

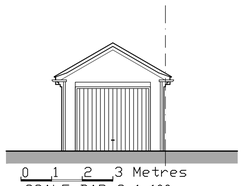

Existing Front Elevation

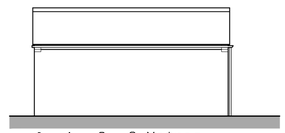

Existing Side Elevation

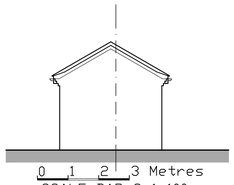

Existing Rear Elevation

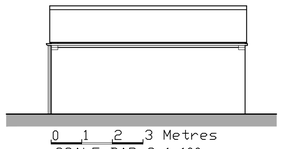

Existing Side Elevation

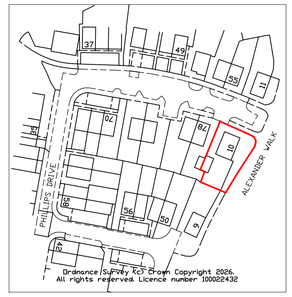

Location Plan 1-1250

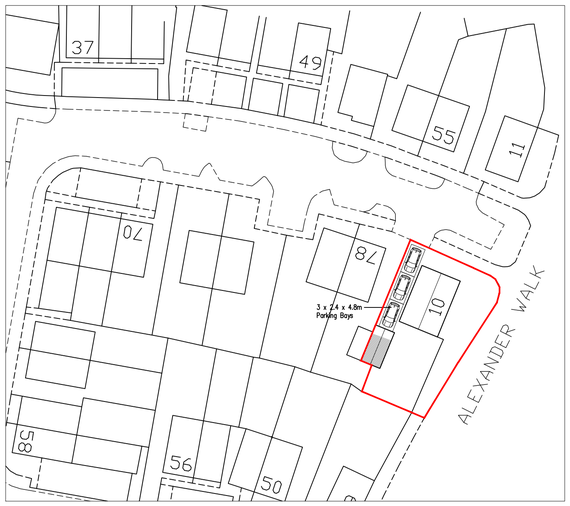

Block Plan 1-500

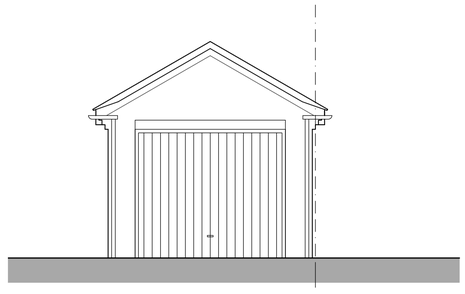

Proposed Front Elevation

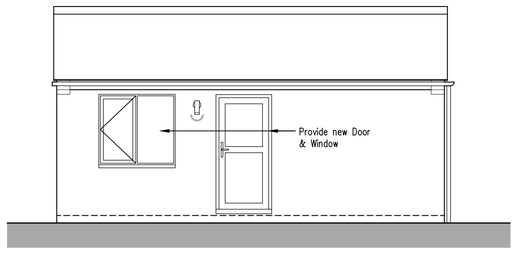

Proposed Side Elevation

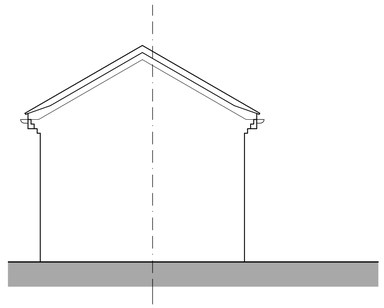

Proposed Rear Elevation

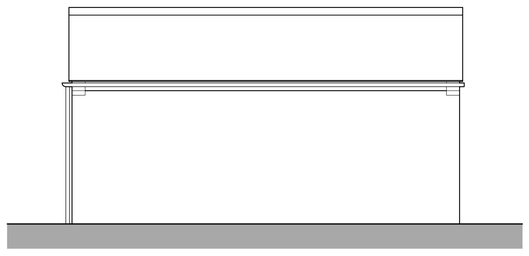

Proposed Side Elevation

GREG Farrell
Building & Design Consultant
43 Wendover Way,
Tilehurst, Reading,
Berks RG30 4RU
Tel & Fax: 0118 941 6249
Mobile: 07967 009862
greg@gregfarrell.co.uk
Planning, Building Regulations & Structural Design

REVISIONS

Rev.	Description	Date

JOB TITLE

10 Alexander Walk
Shinfield, RG2 9SQ

TITLE

Existing & Proposed Plans & Elevations

SCALE	DATE	DRAWING No.
1:50 1:100	November 2026	01