
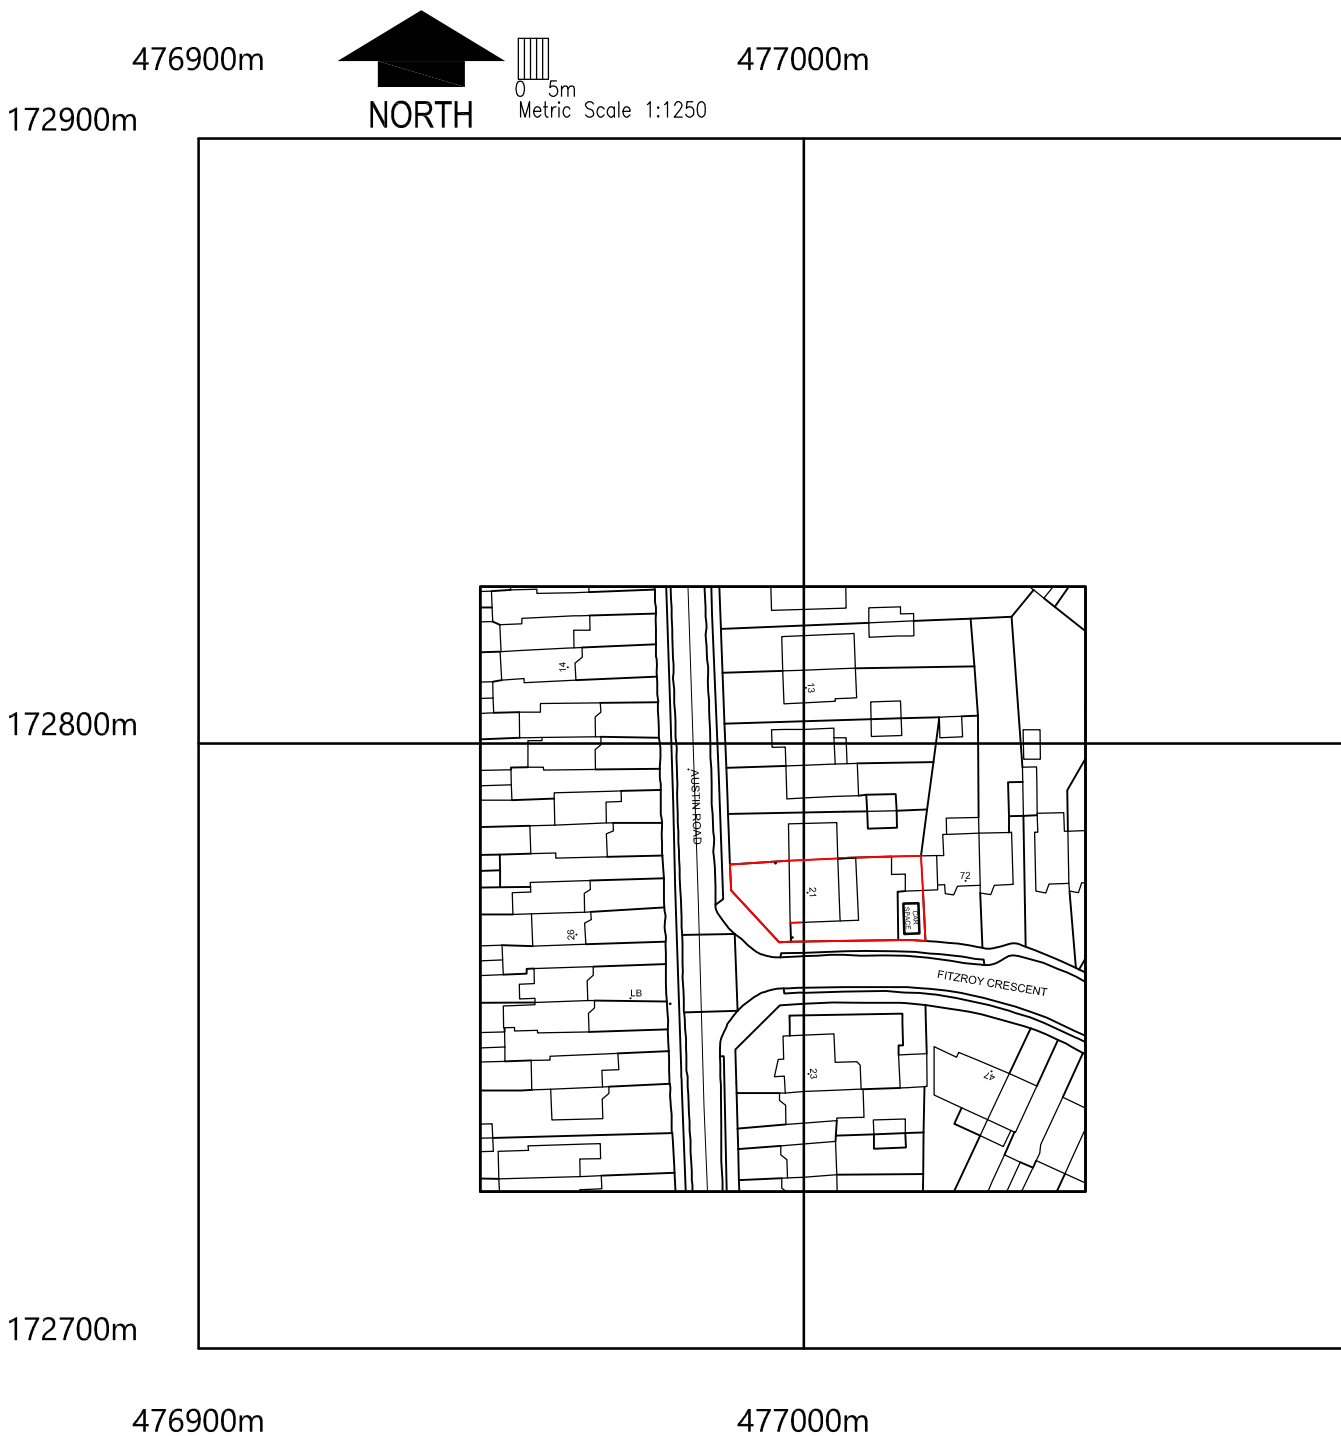


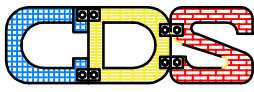

©Crown Copyright and database rights 2022 OS Licence no. AC0000849896

JOB TITLE 21 AUSTIN ROAD, WOODLEY, RG5 4EJ				 CREATIVE DESIGN (STRUCTURAL) Ltd. Tel 01753 543129 M 07877519947 info@cdstructural.com www.cdstructural.com
DRG. TITLE LOCATION PLAN				
DRAWN	CHECKED	DATE JULY 24	SCALE 1:1250	
DRG. NO S02124-SP01 REV A				