



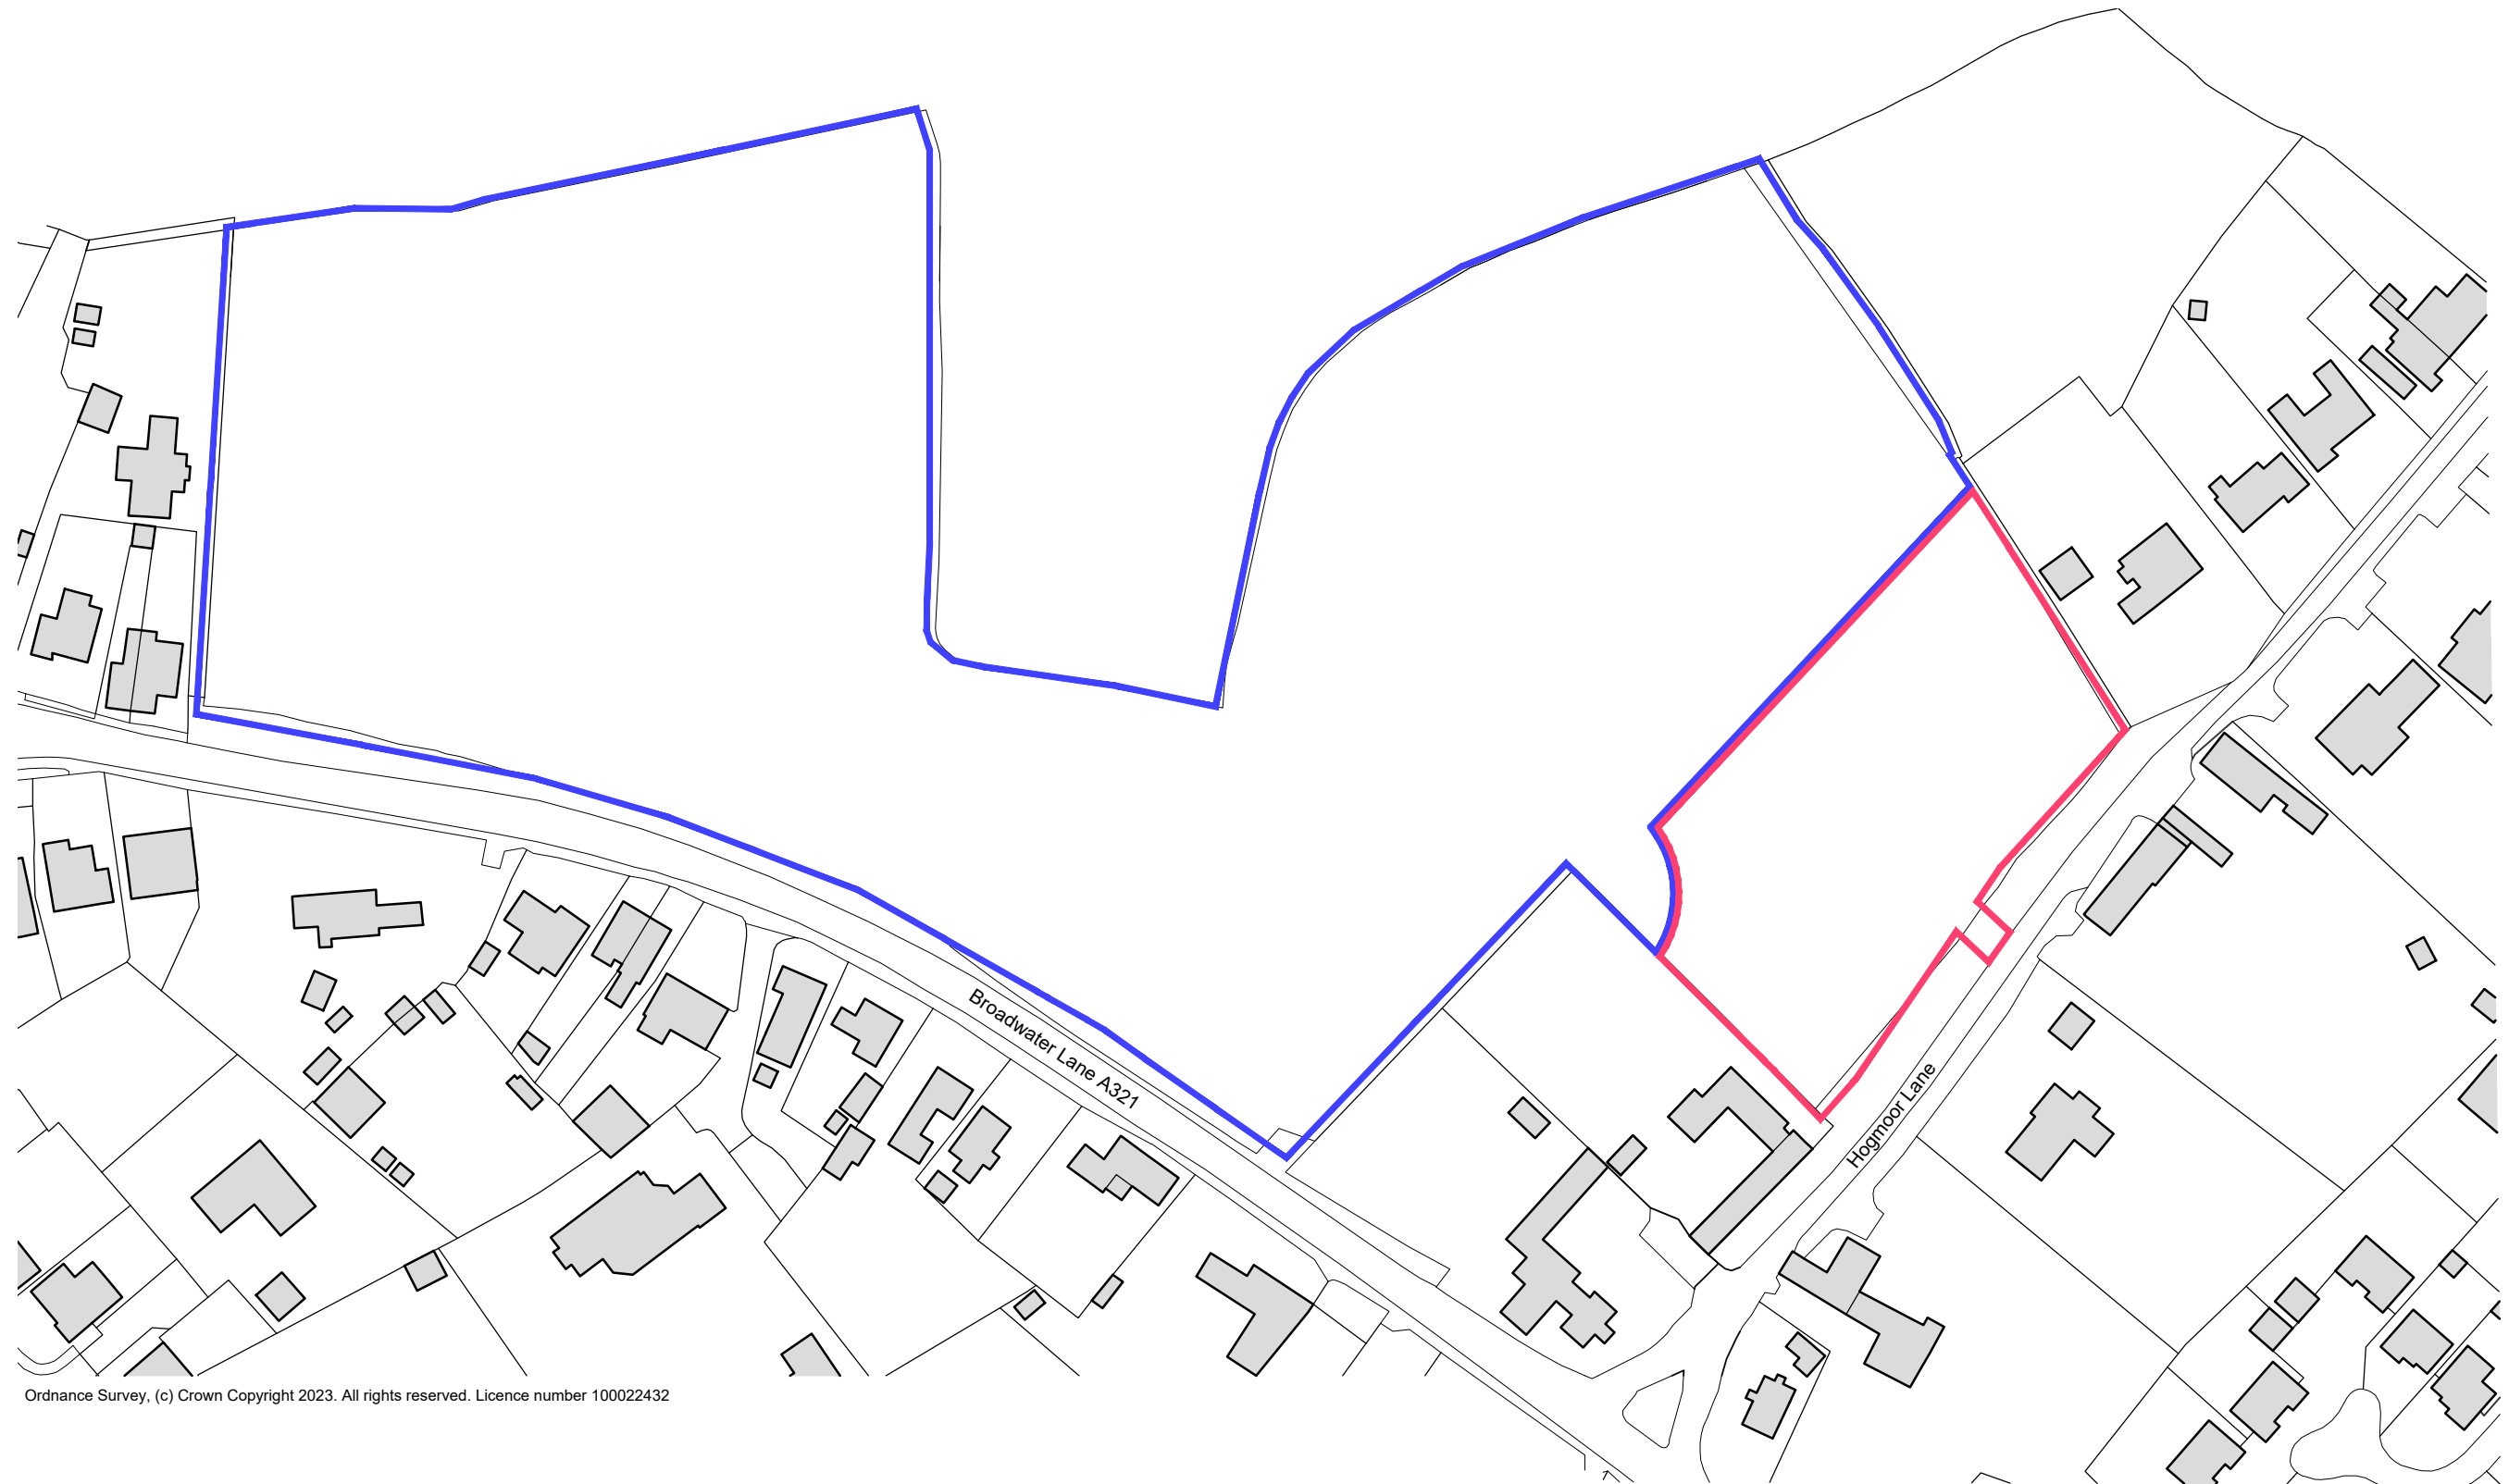

REVISIONS |

ALL DIMENSIONS ARE TO BE CHECKED ON SITE BEFORE WORK IS COMMENCED. THE DESIGN AND DRAWING ARE THE COPYRIGHT OF THE CONSULTANTS AND MUST NOT BE USED OR REPRODUCED WITHOUT THEIR PERMISSION. ANY DISCREPANCIES ARE TO BE REPORTED IMMEDIATELY TO THE CONSULTANTS. ALL INFORMATION SHOWN ON THE DRAWING IS SUBJECT TO OBTAINING THE NECESSARY STATUTORY CONSENTS.

Radley House | 20 Staple Gardens | Winchester | SO23 8SR  
t. 01962842228 e. architects@radleyhouse.co.uk w. www.radleyhouse.co.uk

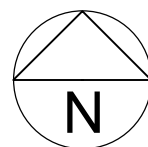

**RADLEY  
HOUSE**  
PARTNERSHIP | CHARTERED  
ARCHITECTS

JOB | Land North of Broadwater Lane, Hurst  
DWG | Location Plan

S | 1:1250 @ A3 D | June 26 No. | **8543 L02**