



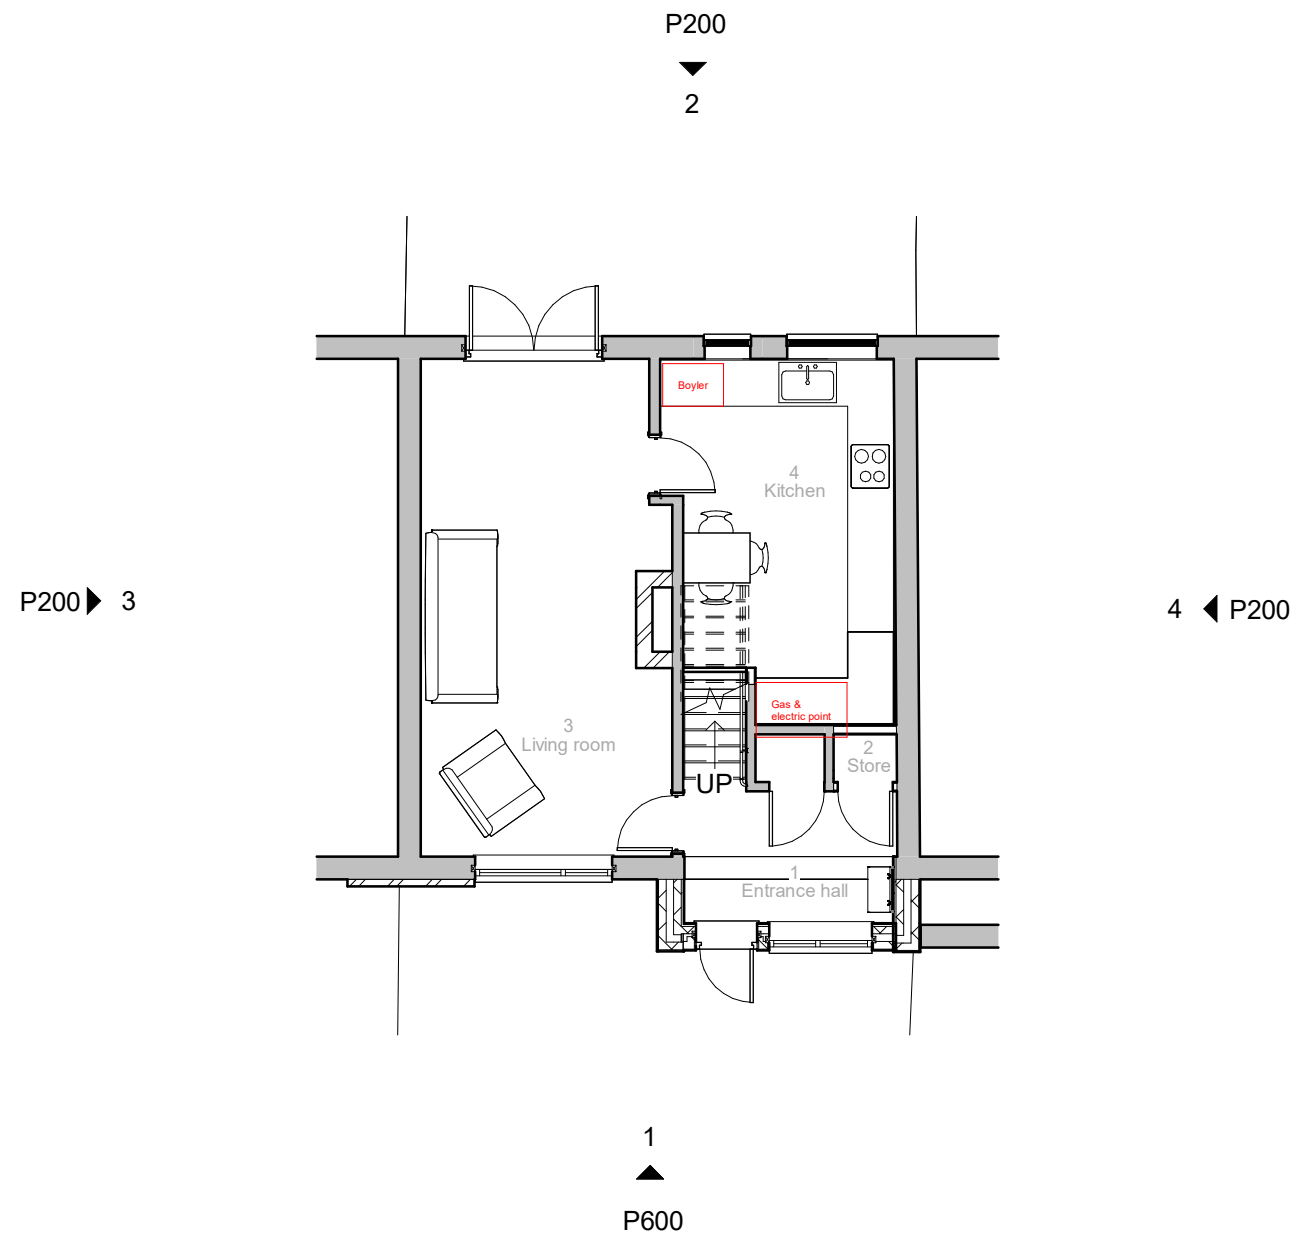

1 Ground Proposed
1 : 100

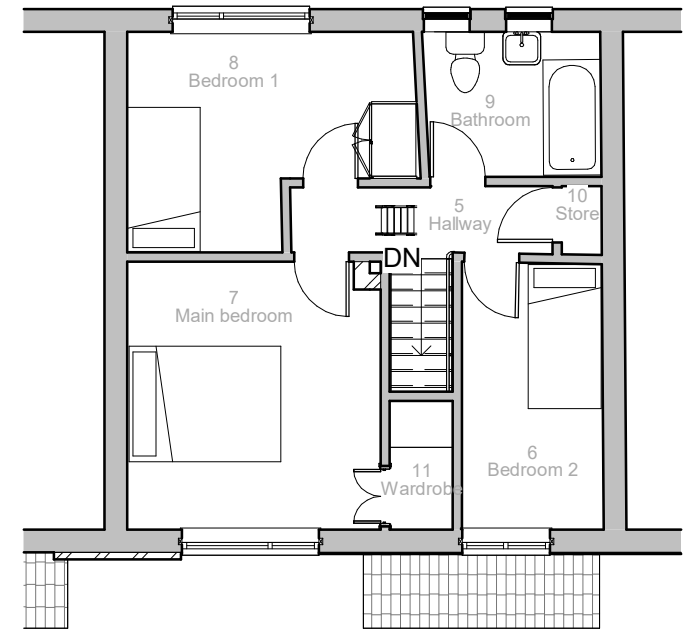

2 First Proposed
1 : 100


F10/110	Clay facing brickwork
F10/360	Masonry Wall Rendered
H51/110	Natural stone slab cladding
H60/125	Concrete plain roof tiling similar to existing
L10/330	Aluminium windows



1

Front Proposed


1 : 100

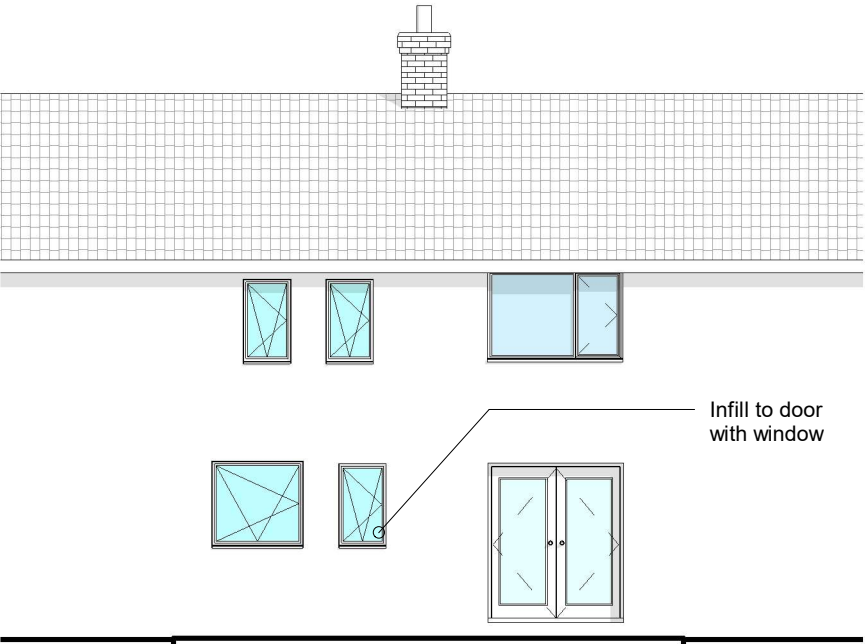

2

Rear Proposed


1 : 100

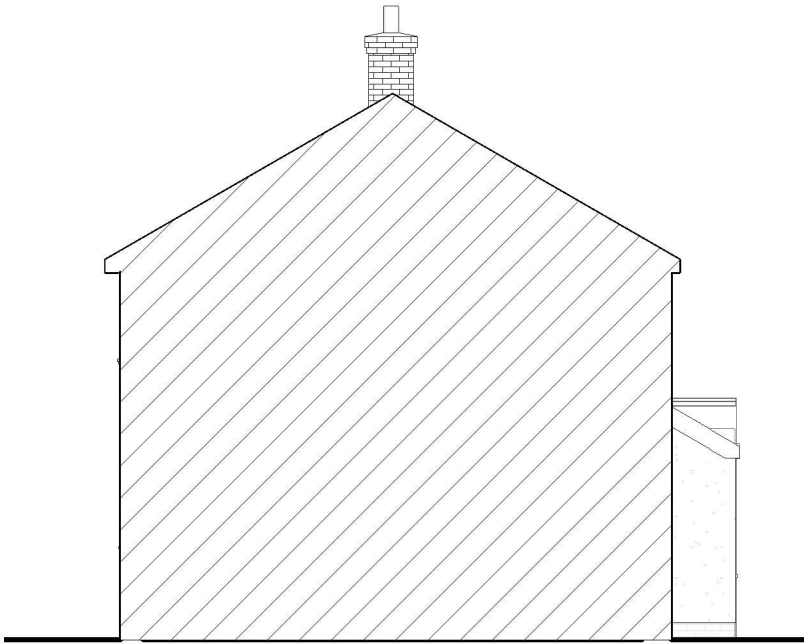

3

Side Proposed


1 : 100

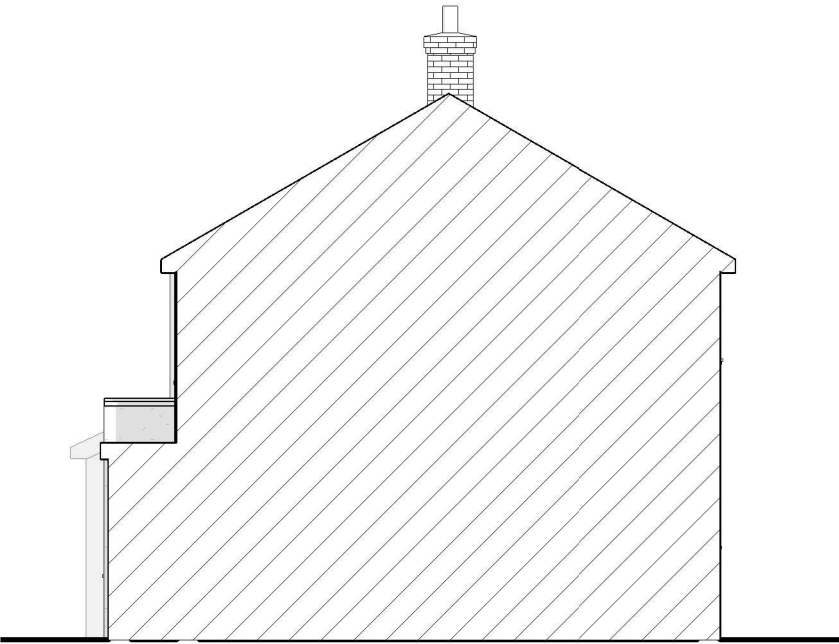


4

Side 2 Proposed

1 : 100

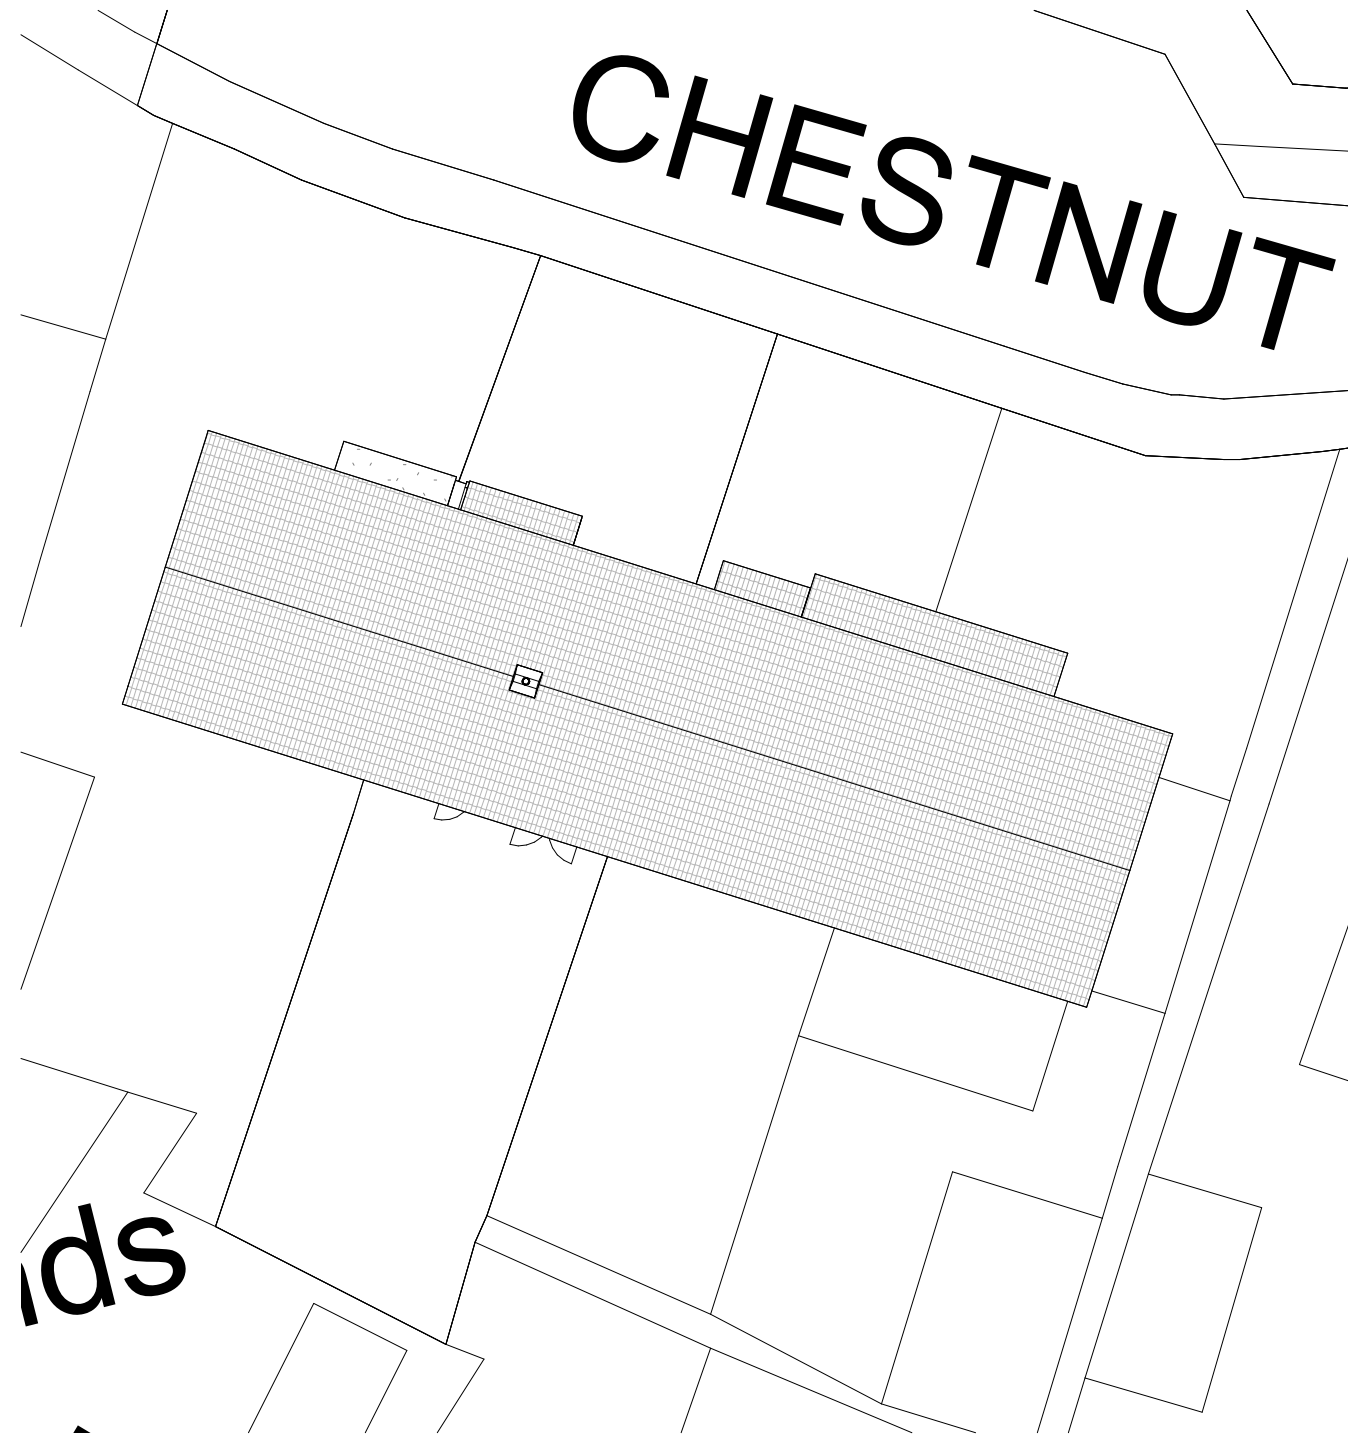

1 Site
1 : 200

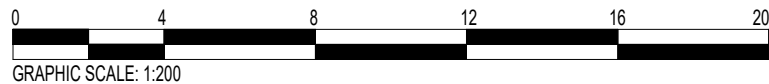

Produced on 26 March 2026 from the Ordnance Survey National Geographic Database and incorporating surveyed revision available at this date.
This map shows the area bounded by 473402 167594, 473544 167594, 473544 167736, 473402 167736, 473402 167594
Crown copyright and database rights 2026 OS 100054135. Supplied by copla ltd trading as UKPlanningMaps.com a licensed Ordnance Survey partner (OS 100054135).
Data licence expires 26 March 2027. Unique plan reference: v2g/1397169/1871493



2 Location
1 : 1250