
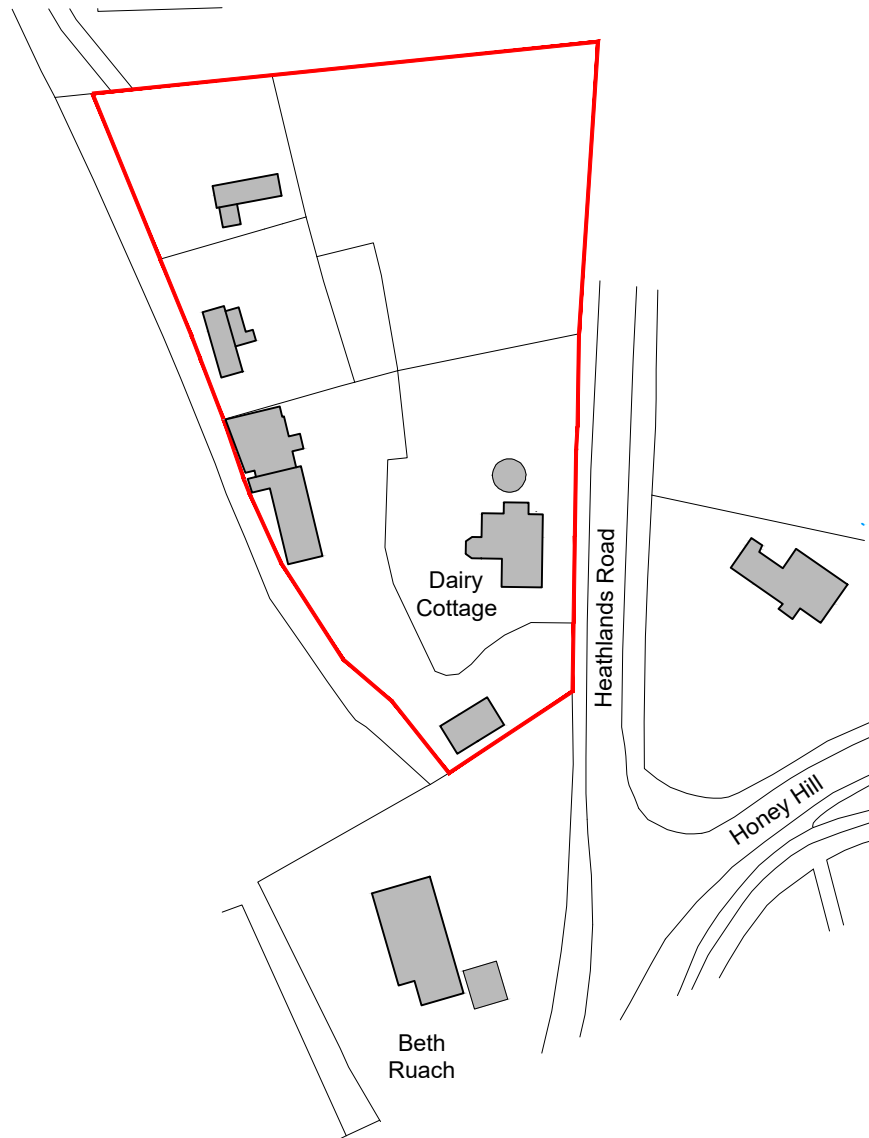


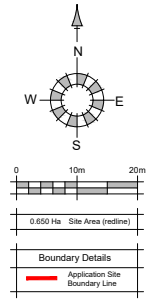

Ordnance Survey, (c) Crown Copyright 2023. All rights reserved. Licence number 100022432

Planning

CLIENT: Hall Hunter Partnership

PROJECT: Dairy Cottage, Heathlands Road, Wokingham, RG40 3AN

SCALE: 1:1250 (A4 ORIGINAL)

DRAWING: Location Plan

DRAWN: NL
DATE: 28.06.2023

23011

S201

-

