



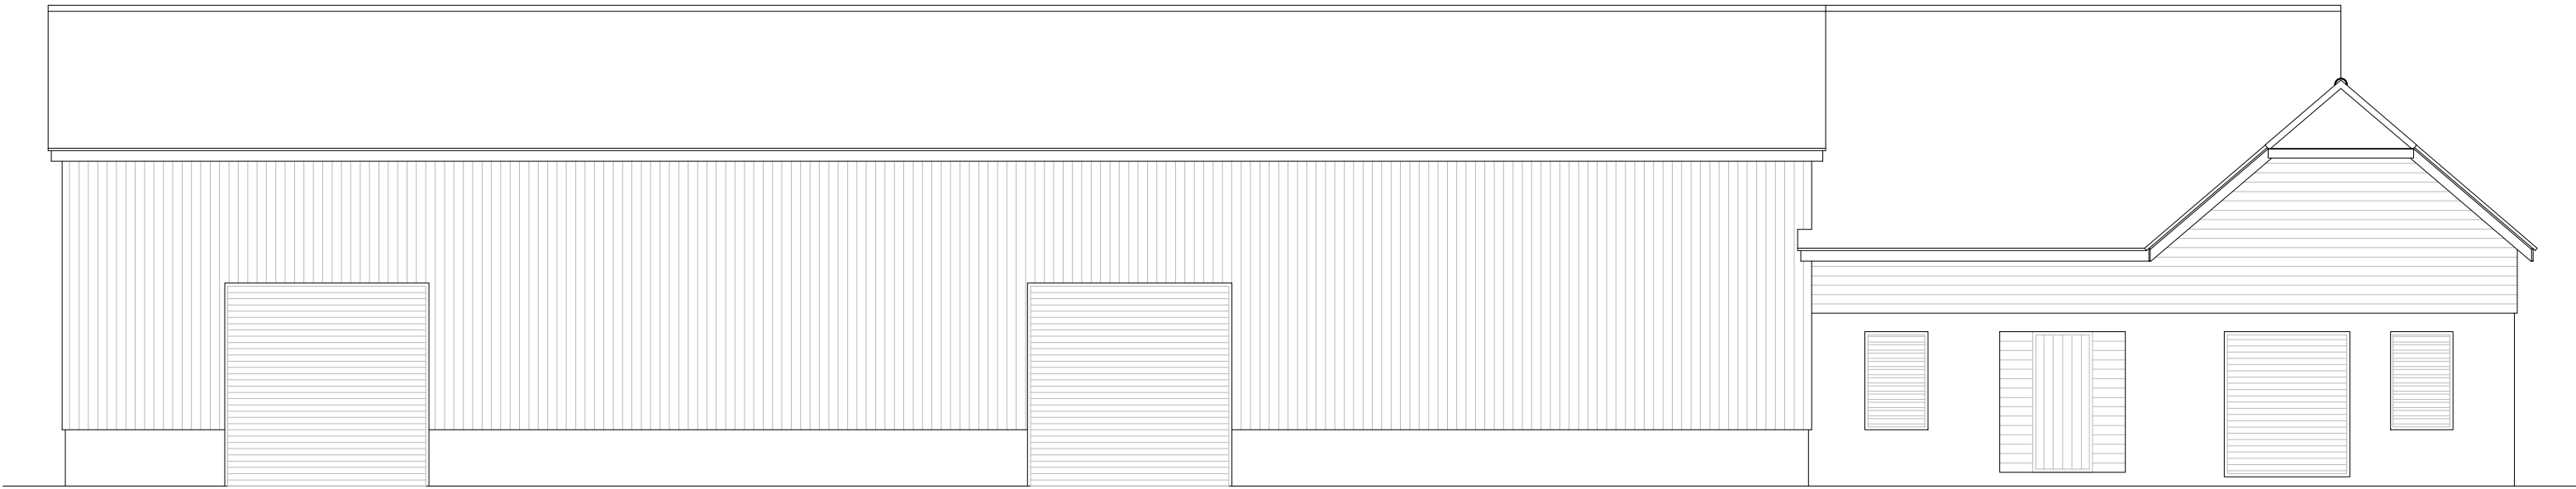

Elevation A-A

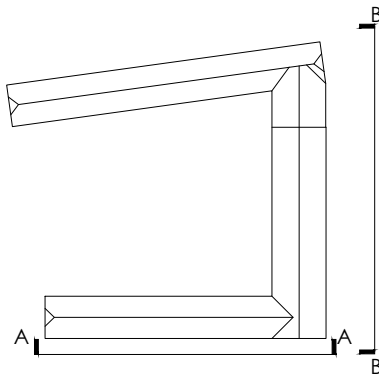

Elevation B-B

A	08.12.25	Updated details to Elevations	AW	AW
Rev	Date	Description	Drawn	Chkd
Client				
UK Land				

Boyer

Project
Warren Farm, Wokingham

Drawing Title
Existing Elevations

Drawing No.	400	Job Ref.	20.2003
Scale @ A2	1:100	Revision	A

Scale Bar
0 1 2 3m