



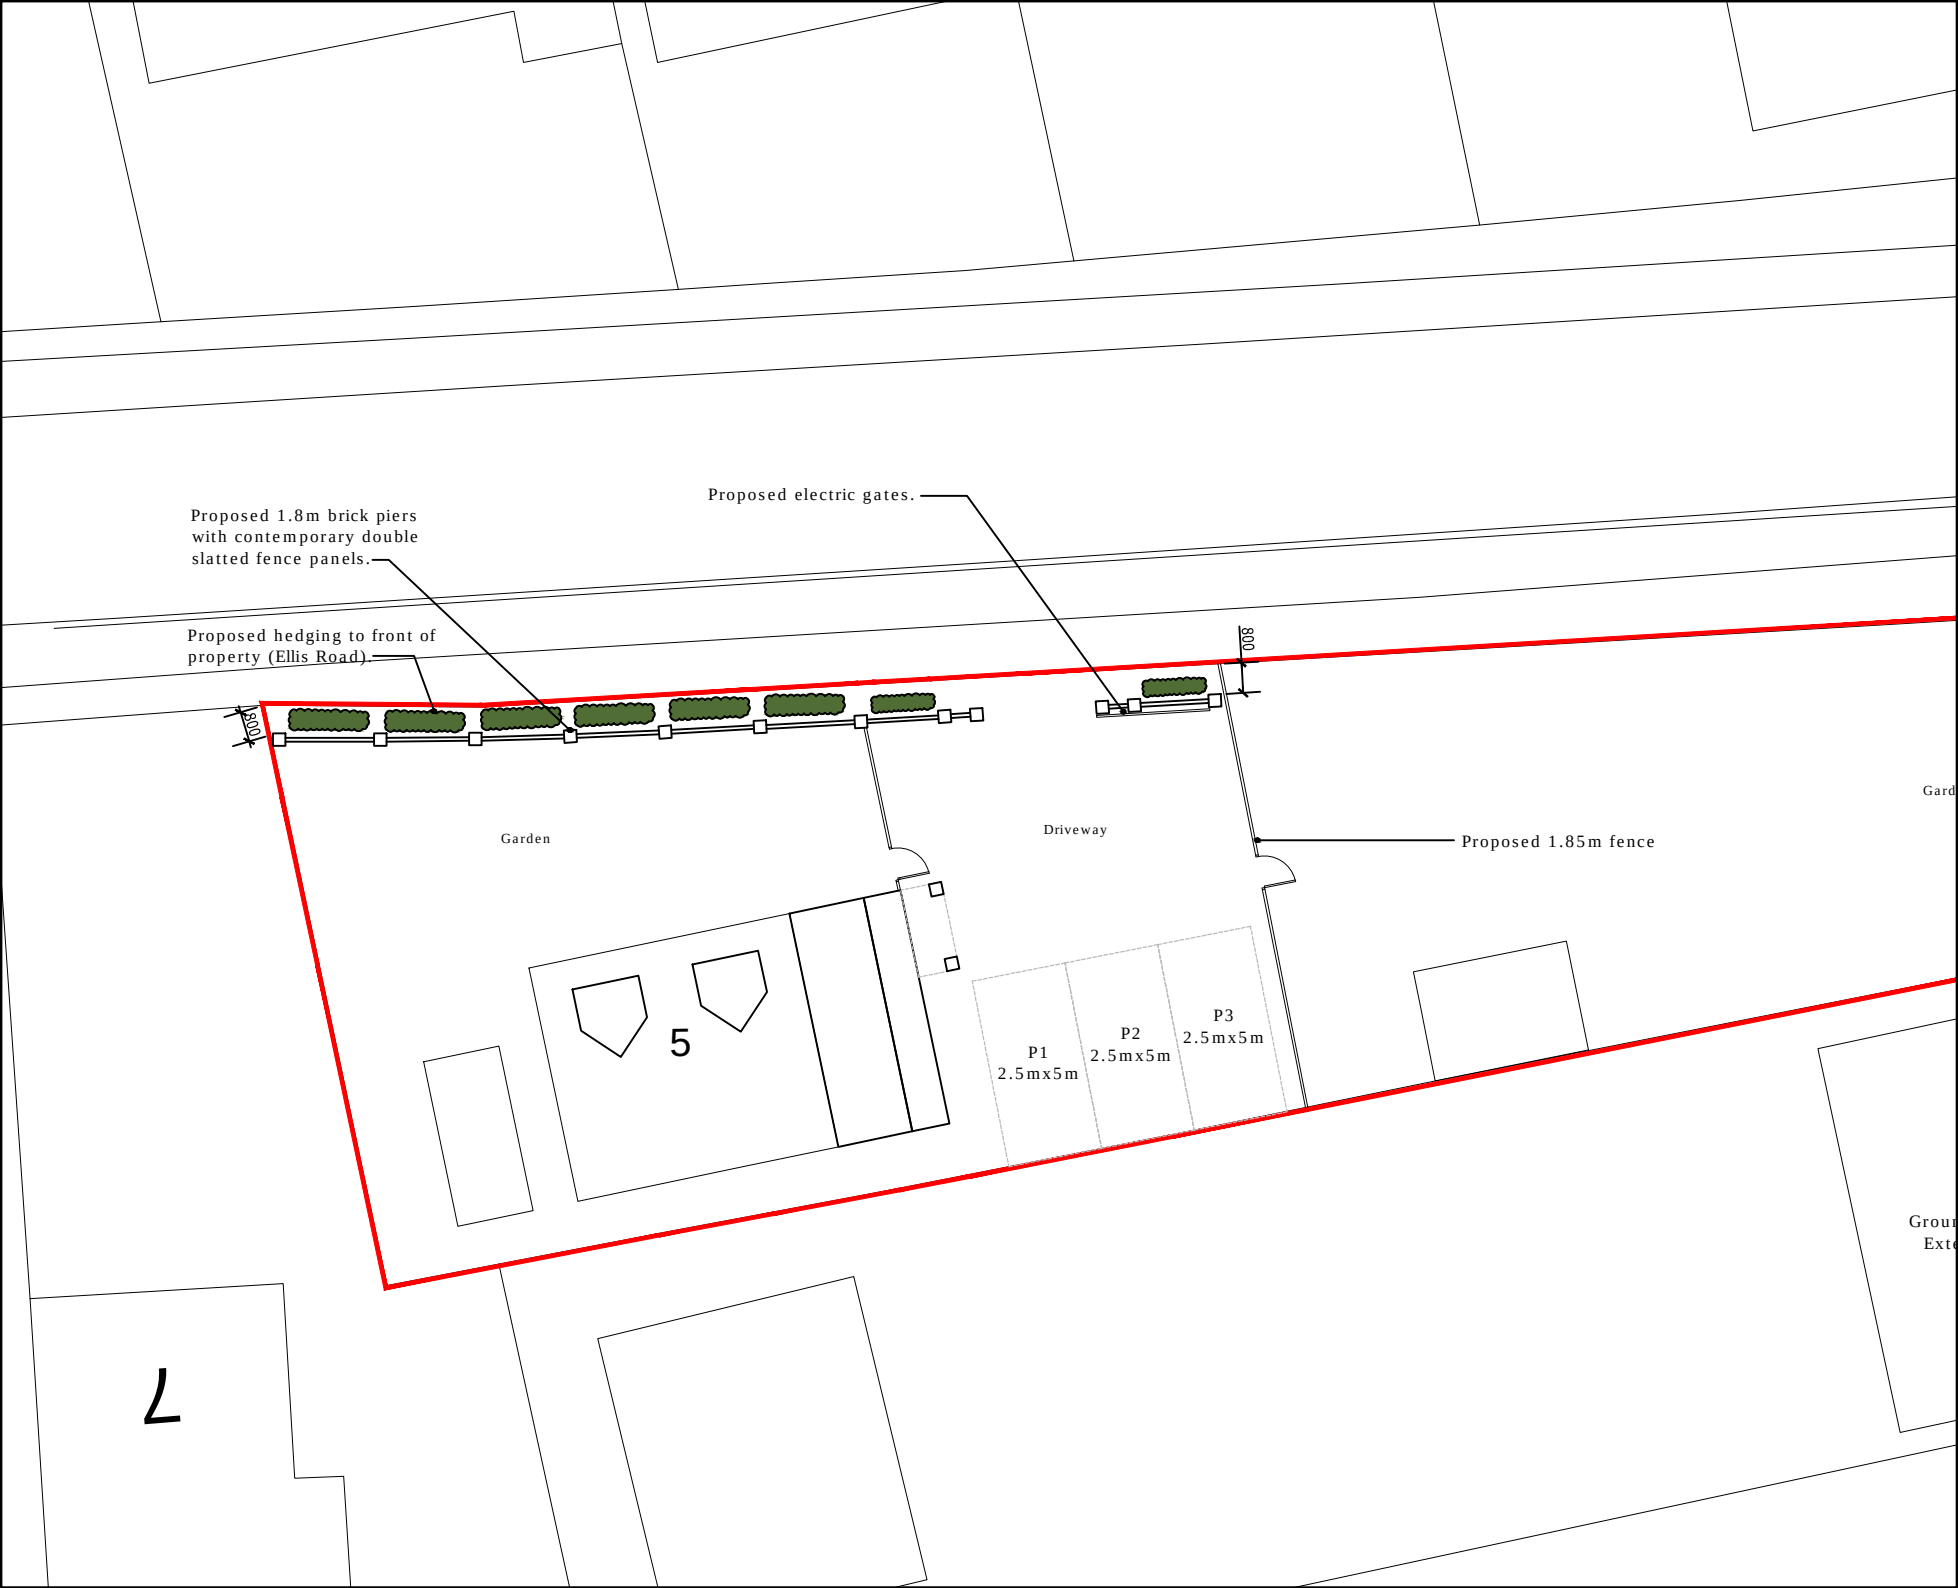

Block Plan (1:200)

0 2 4 6 8 10 Metres


Scale Bar - 1:200

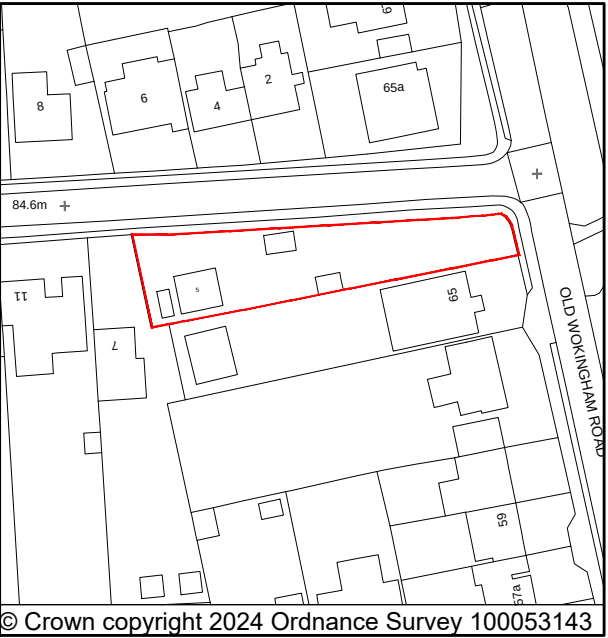


Location Plan (1:1250)

0 10 20 30 40

Scale Bar - 1:1250

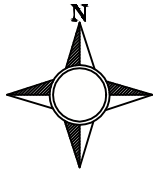

Legend

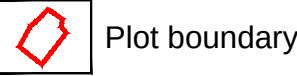

5 Ellis Road
Crowthorne
RG45 6PS

Location & Block Plans

As Shown @ A3	March 24
Drawn: MDT	02A

