


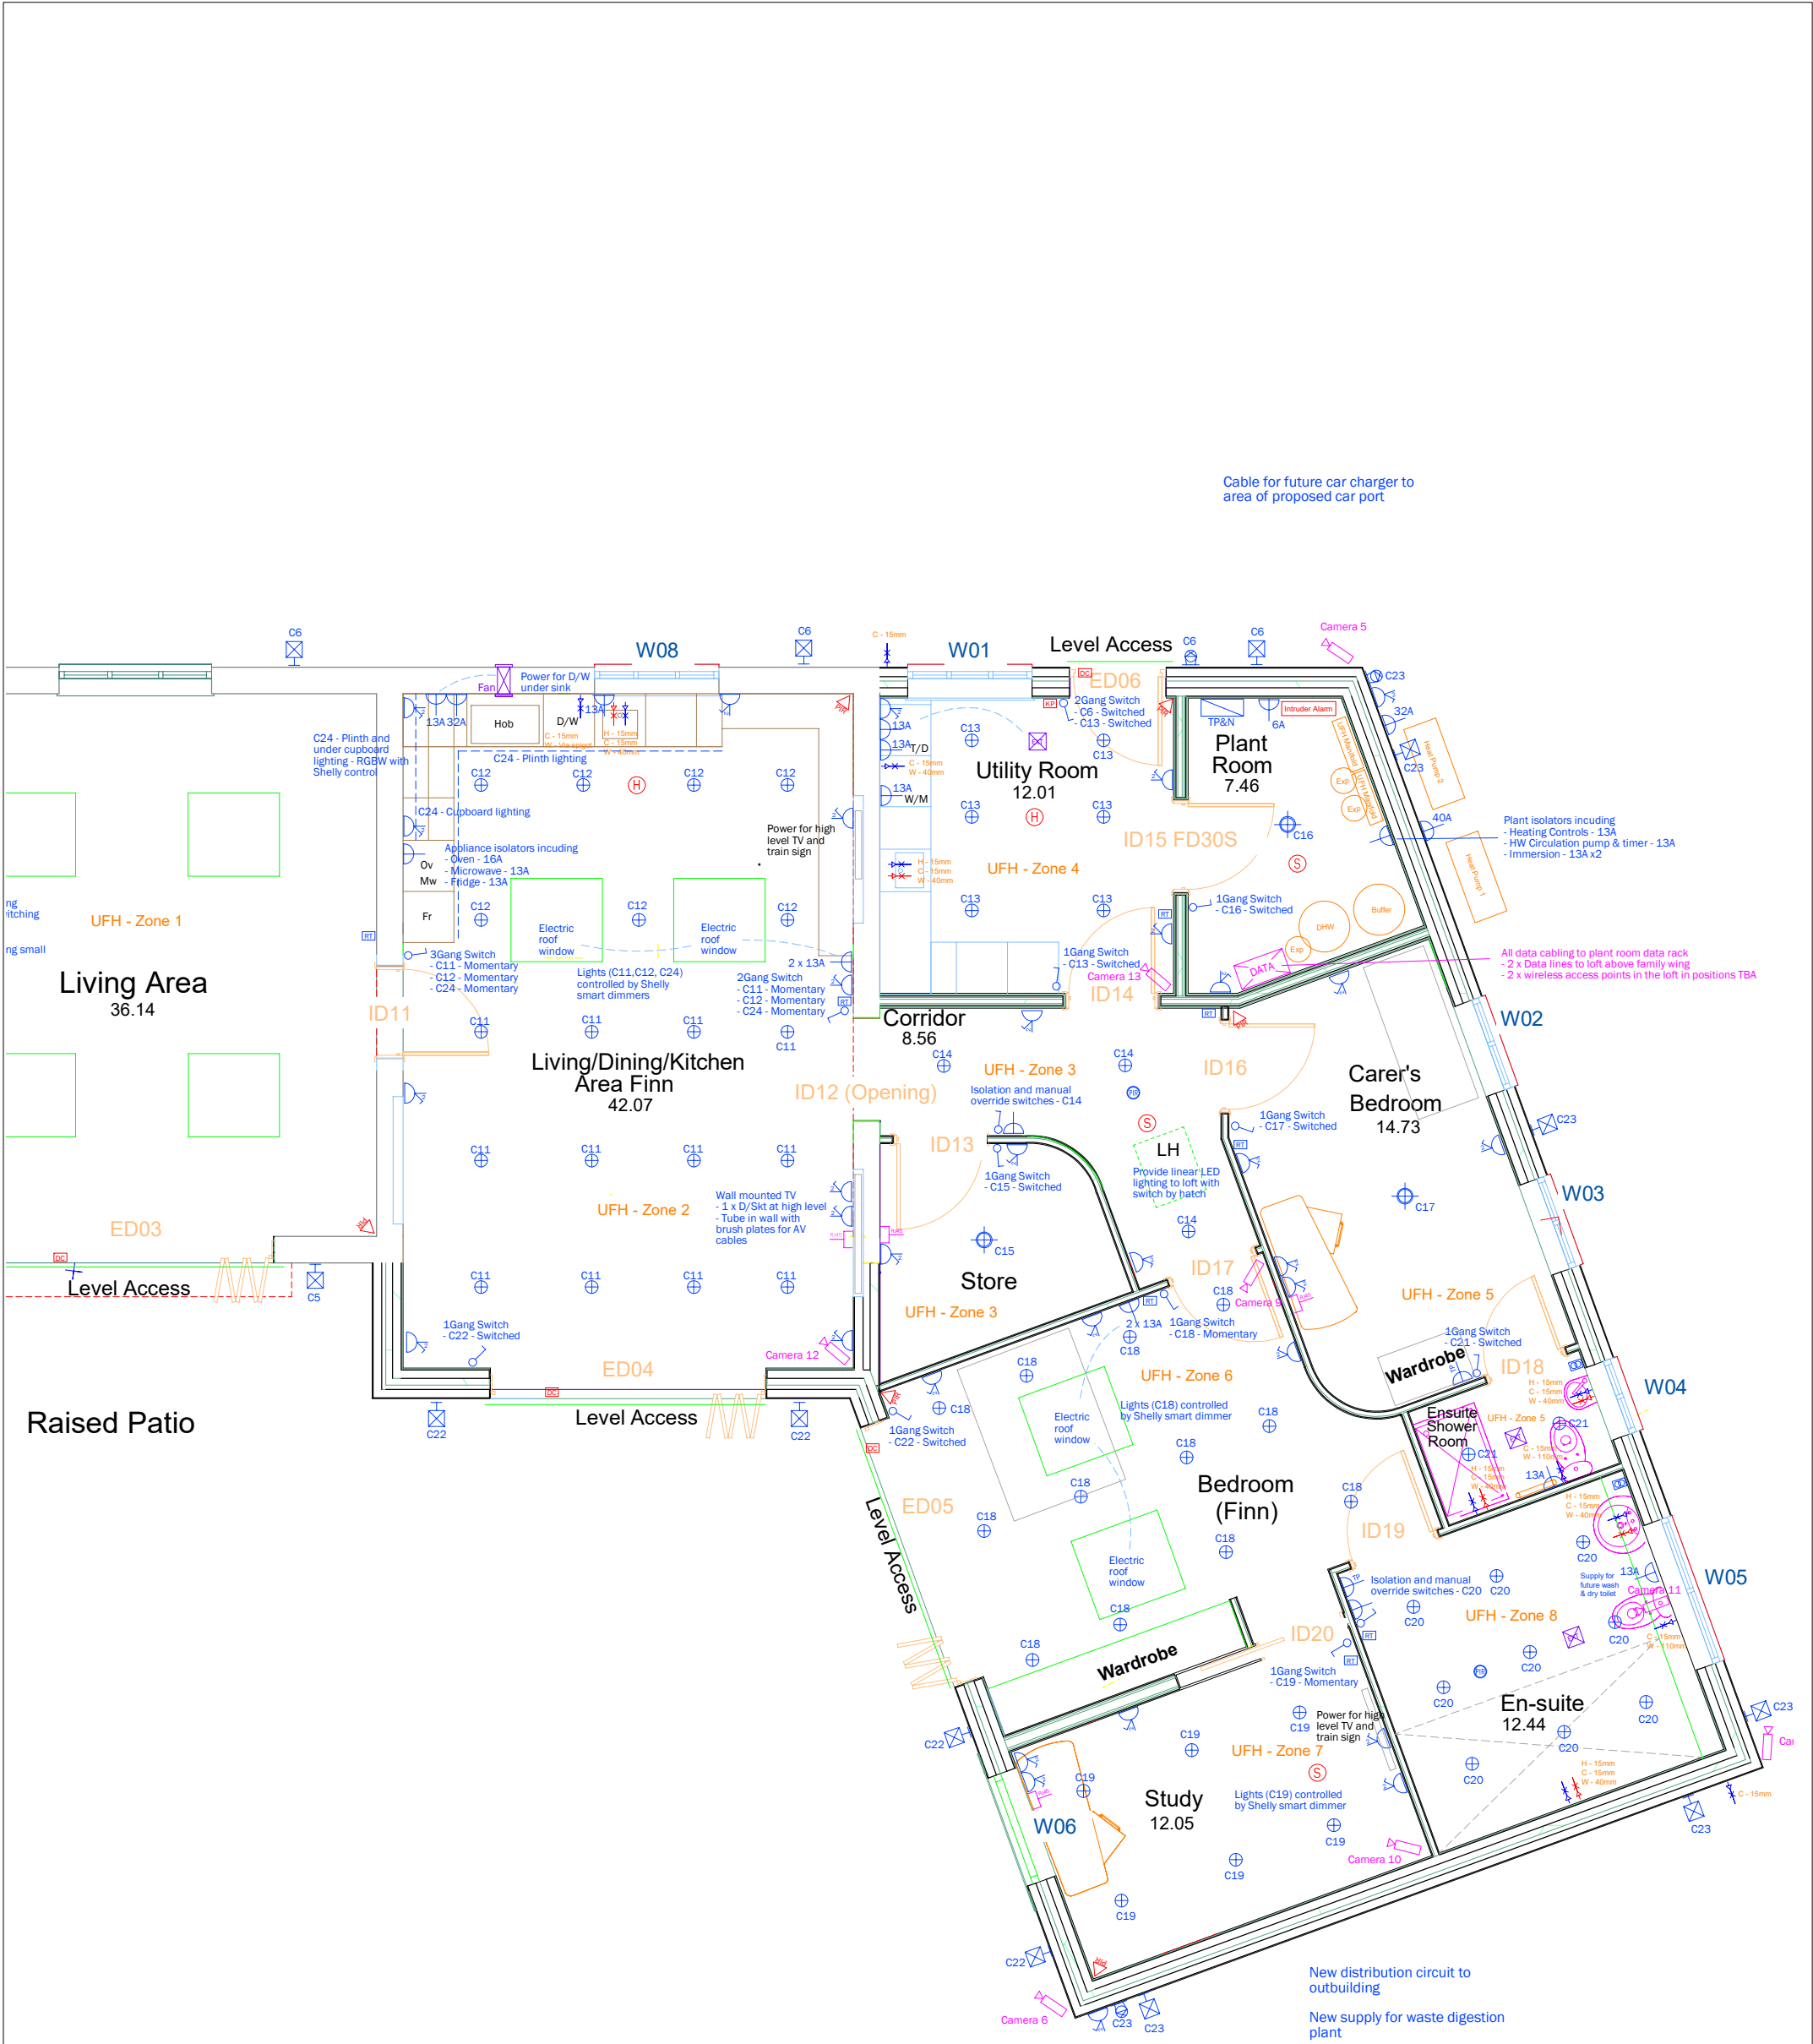

Job Title

PROPOSED EXTENSION AND REFURBISHMENT

Location

BROOM HOUSE
WOKINGHAM

Drawing Title

M&E LAYOUT - FINN's WING

Date

28/04/25

Drawn

NB

Scale

1:75 @ A3

Checked

ALL DIMENSIONS TO BE CHECKED ON SITE. DO NOT SCALE

K

KINGSMEN

CONSTRUCTION

Unit 1

Marcus Close

Reading, RG30 4EA

Tel: 0118 958 5777

www.kingsmenconstruction.co.uk

nat@kingsmenconstruction.co.uk

plumbing@kingsmenlimited.co.uk

Dwg no.

3

Revision

2