


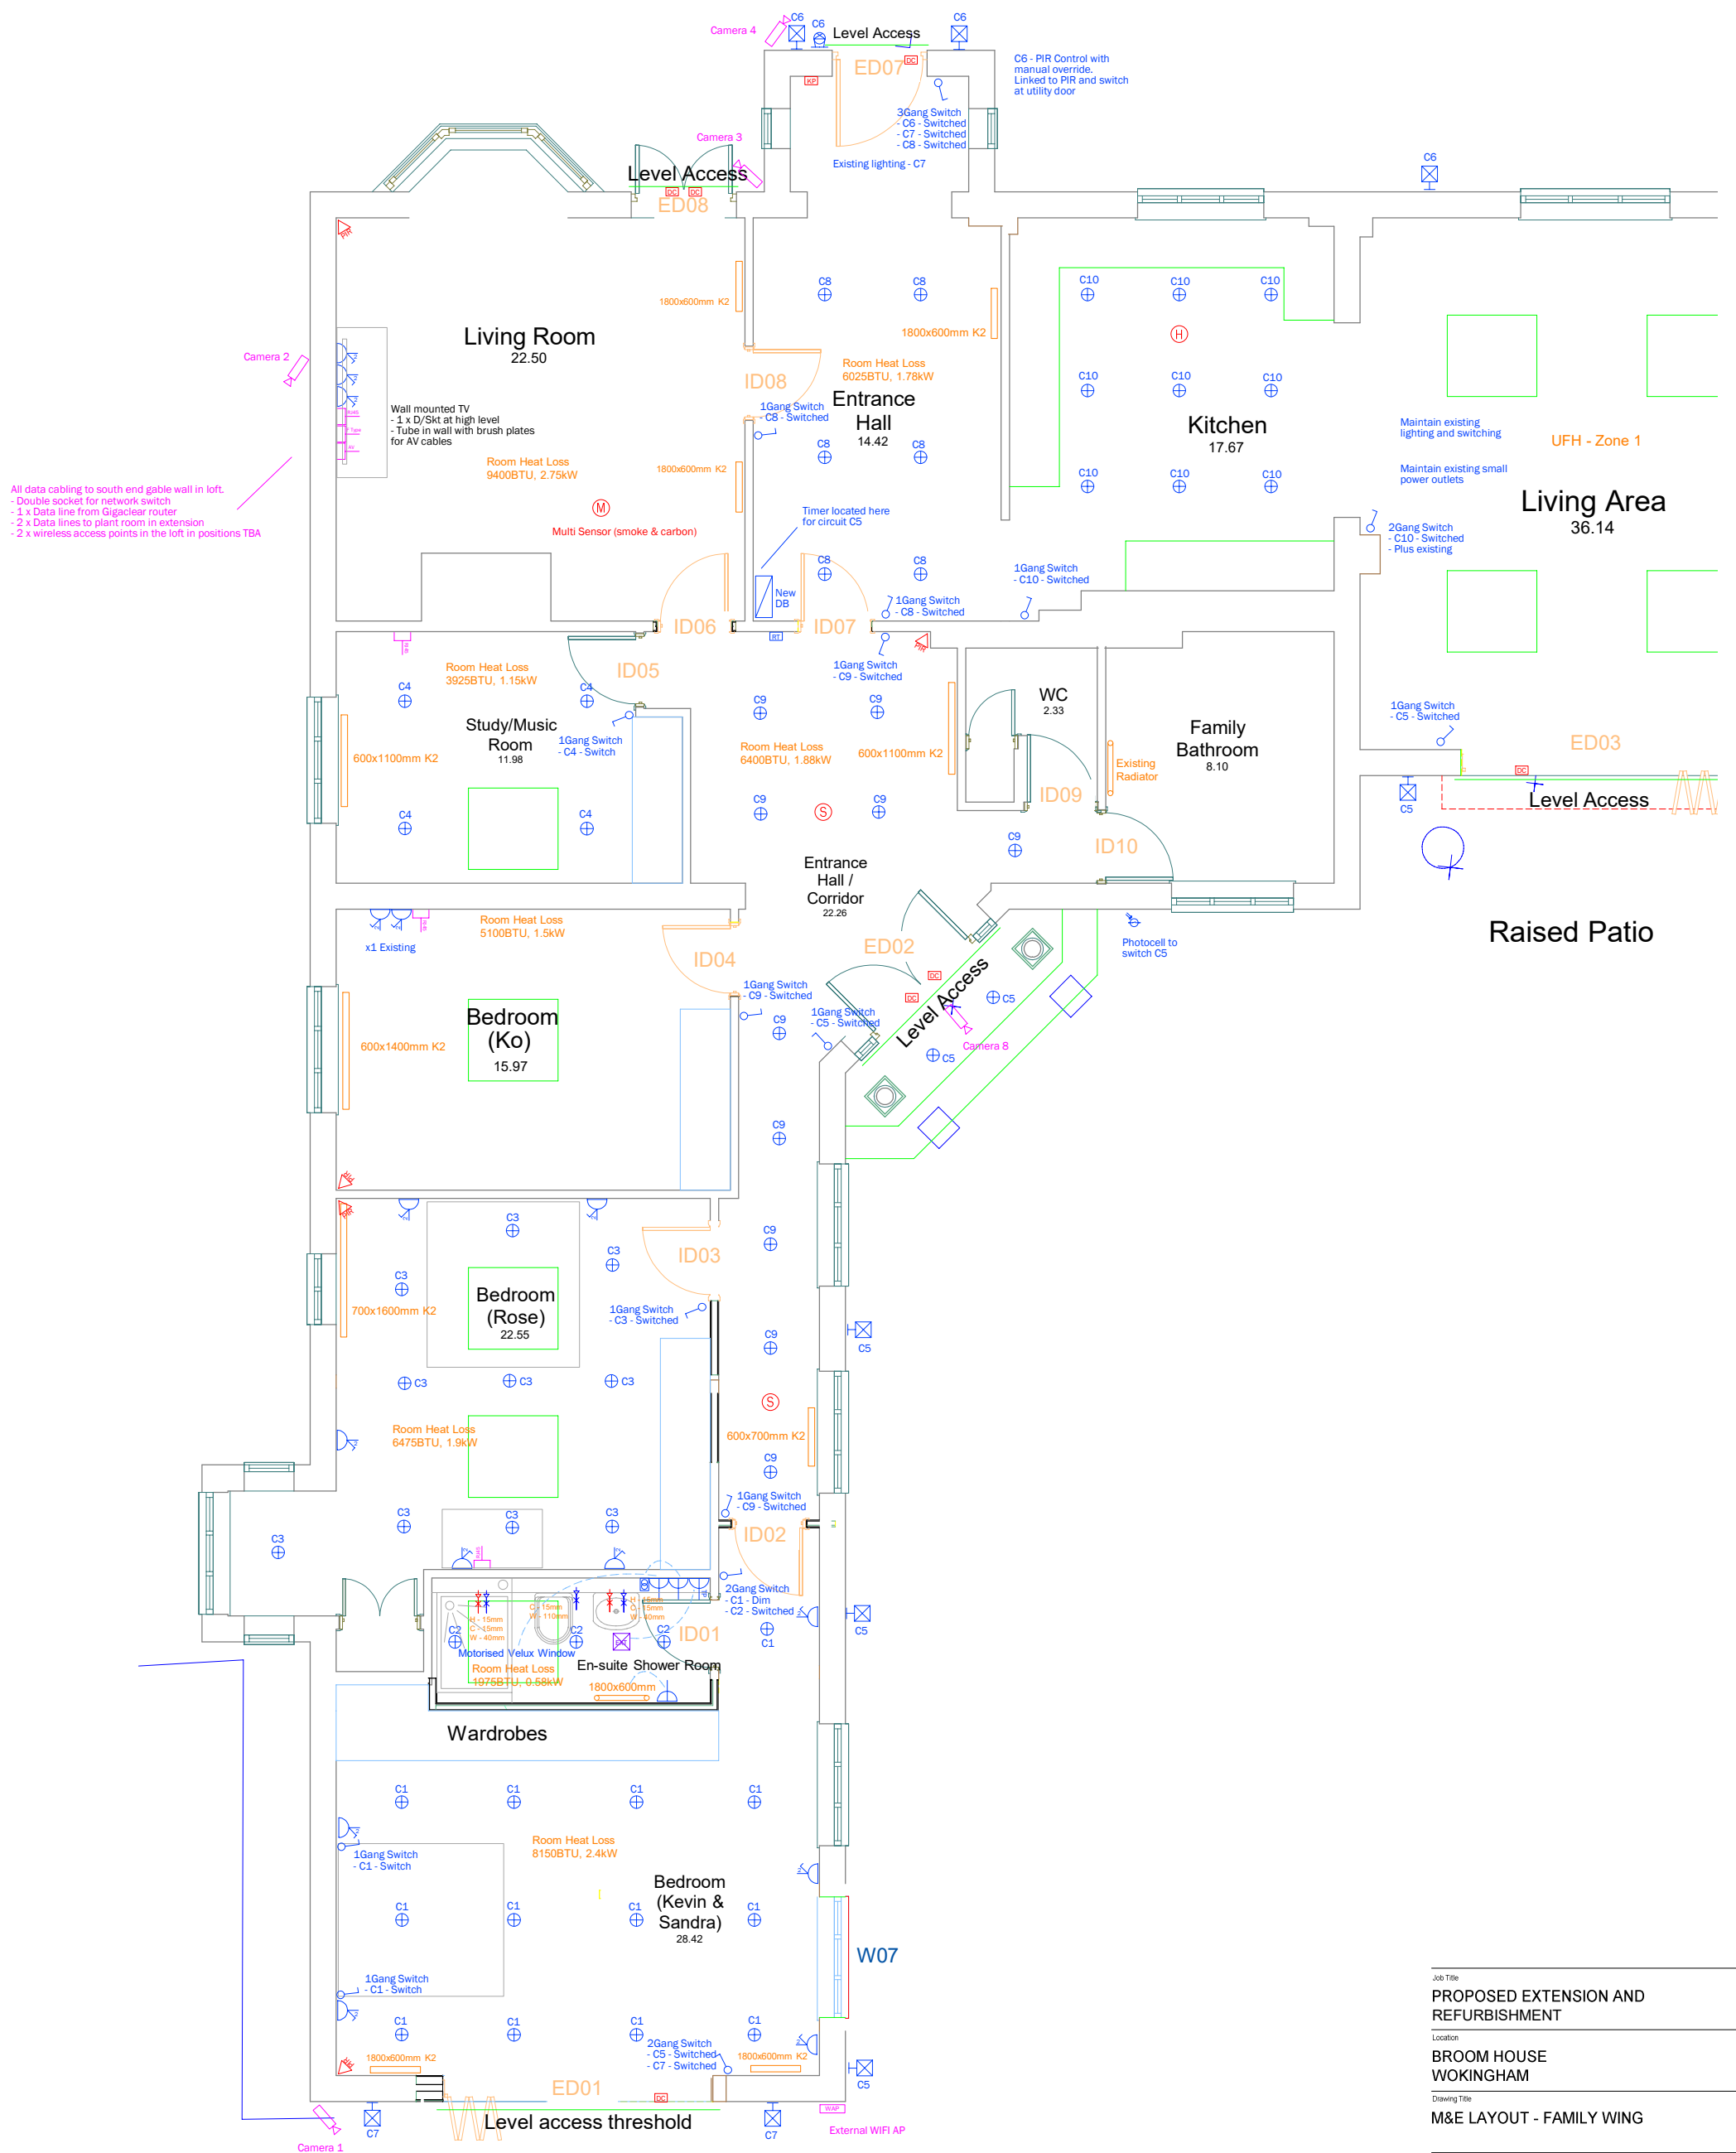

Job Title

**PROPOSED EXTENSION AND
REFURBISHMENT**

M&E LAYOUT - FAMILY WING

Date	10/04/24	Drawn	NB
Scale	1:75 @ A3	Checked	

ALL DIMENSIONS TO BE CHECKED ON SITE. DO NOT SCALE