


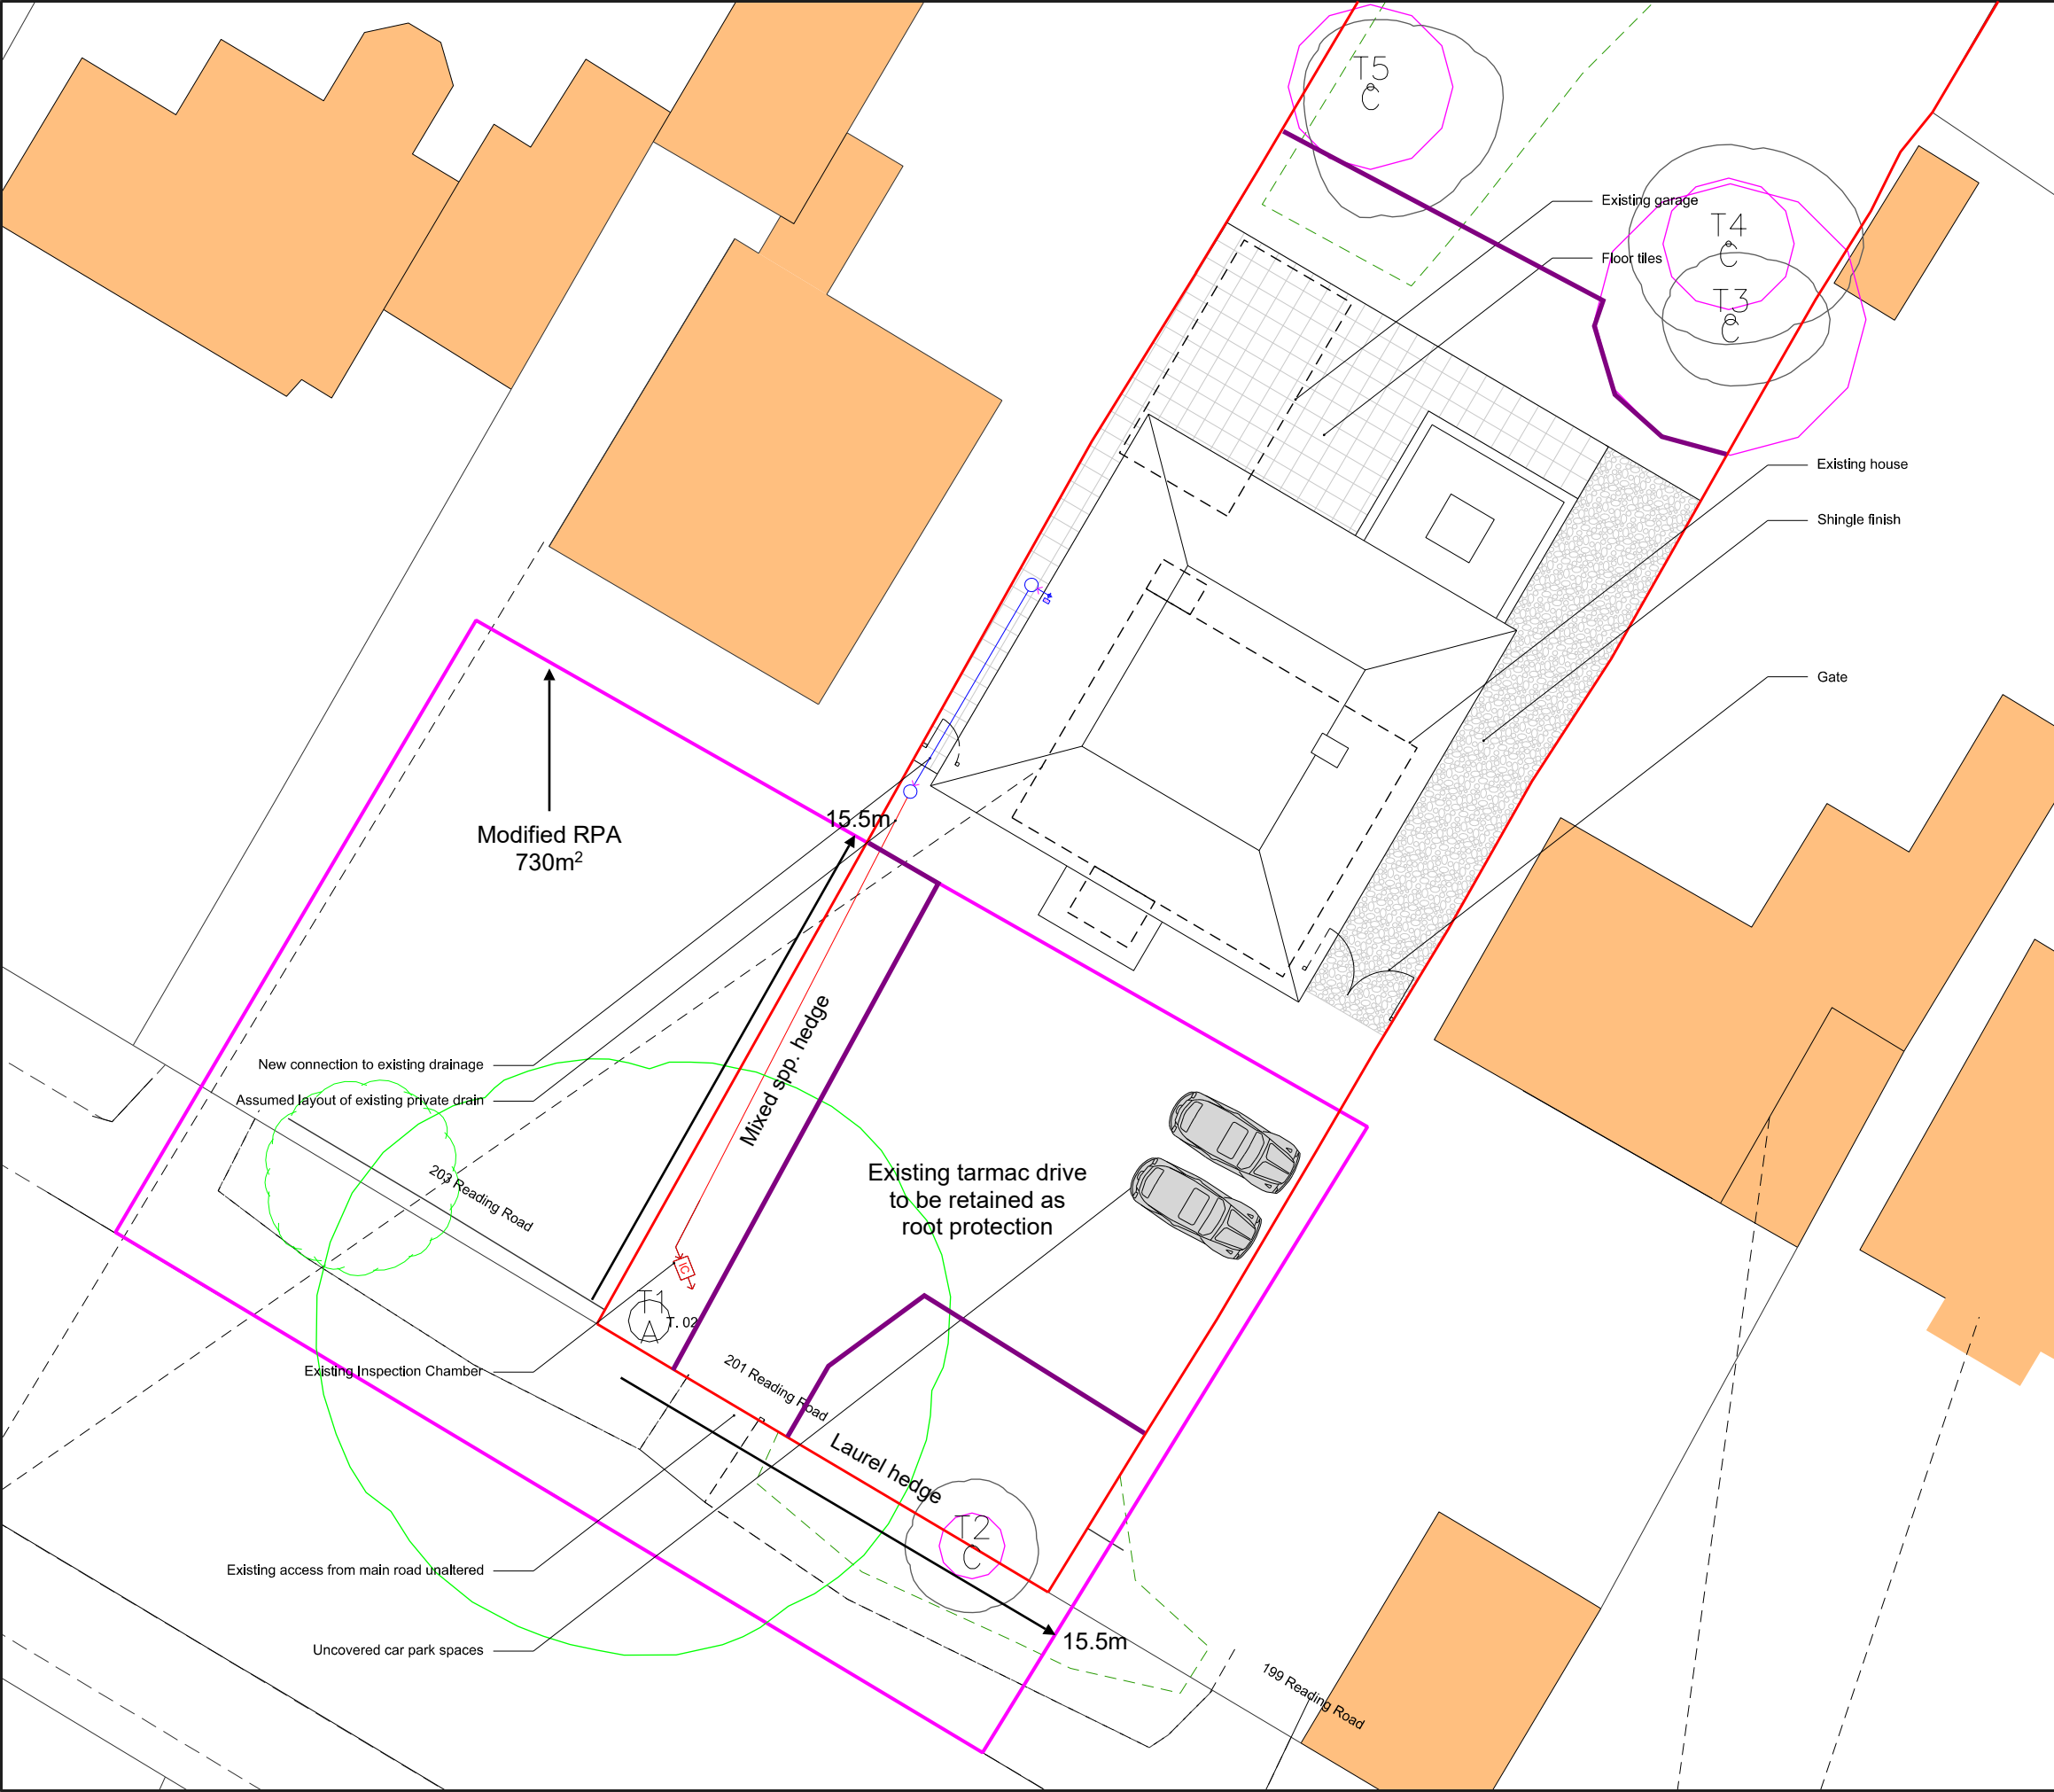

Existing Foul Waste Drainage

Proposed Foul Waste Drainage

MARTIN DOBSON
ASSOCIATES
ARBORICULTURAL CONSULTANCY

info@martindobson.org.uk / 01420 488342

Site: 201 Reading Road, Wokingham, Berks, RG41 1LJ

1:200@A3

Plan - Tree Protection Plan

May 2025

Key:

- Category A
- Category B
- Category C
- Category U

Category

Root Protection Area

2 m high protective fencing

Crown Spread

T13
Birch
B

Tree Number

Species

Category

