




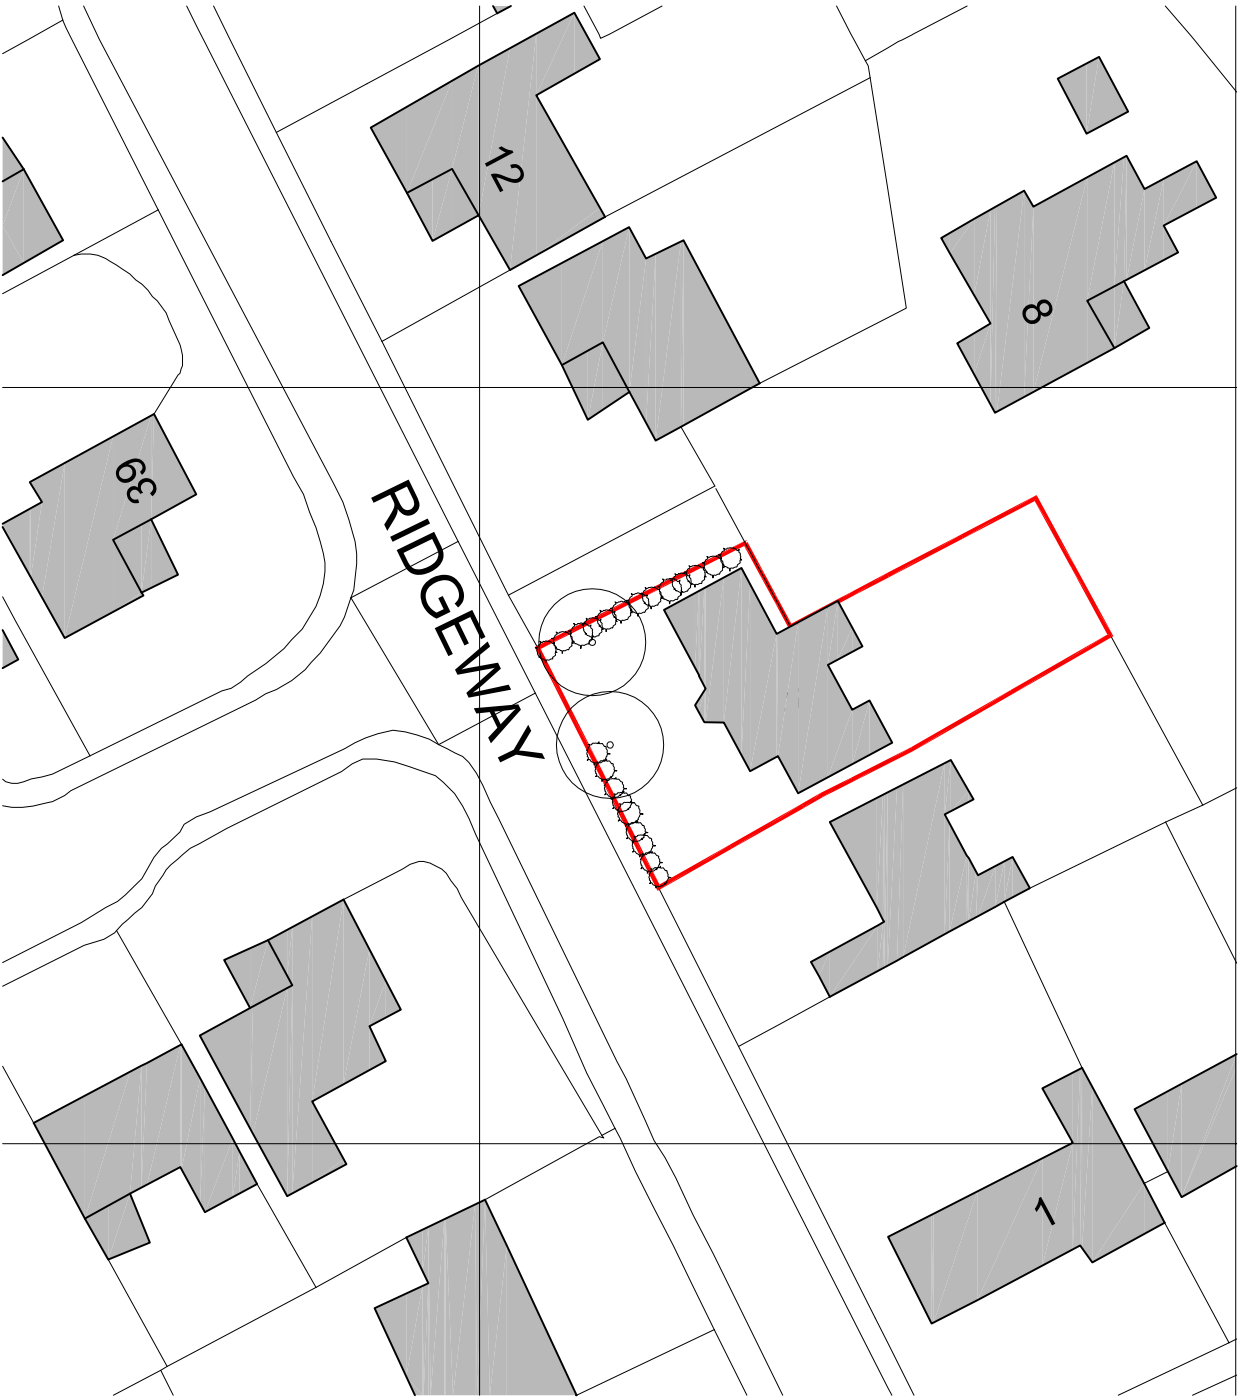

Block Plan - As Existing
Scale: 1:500

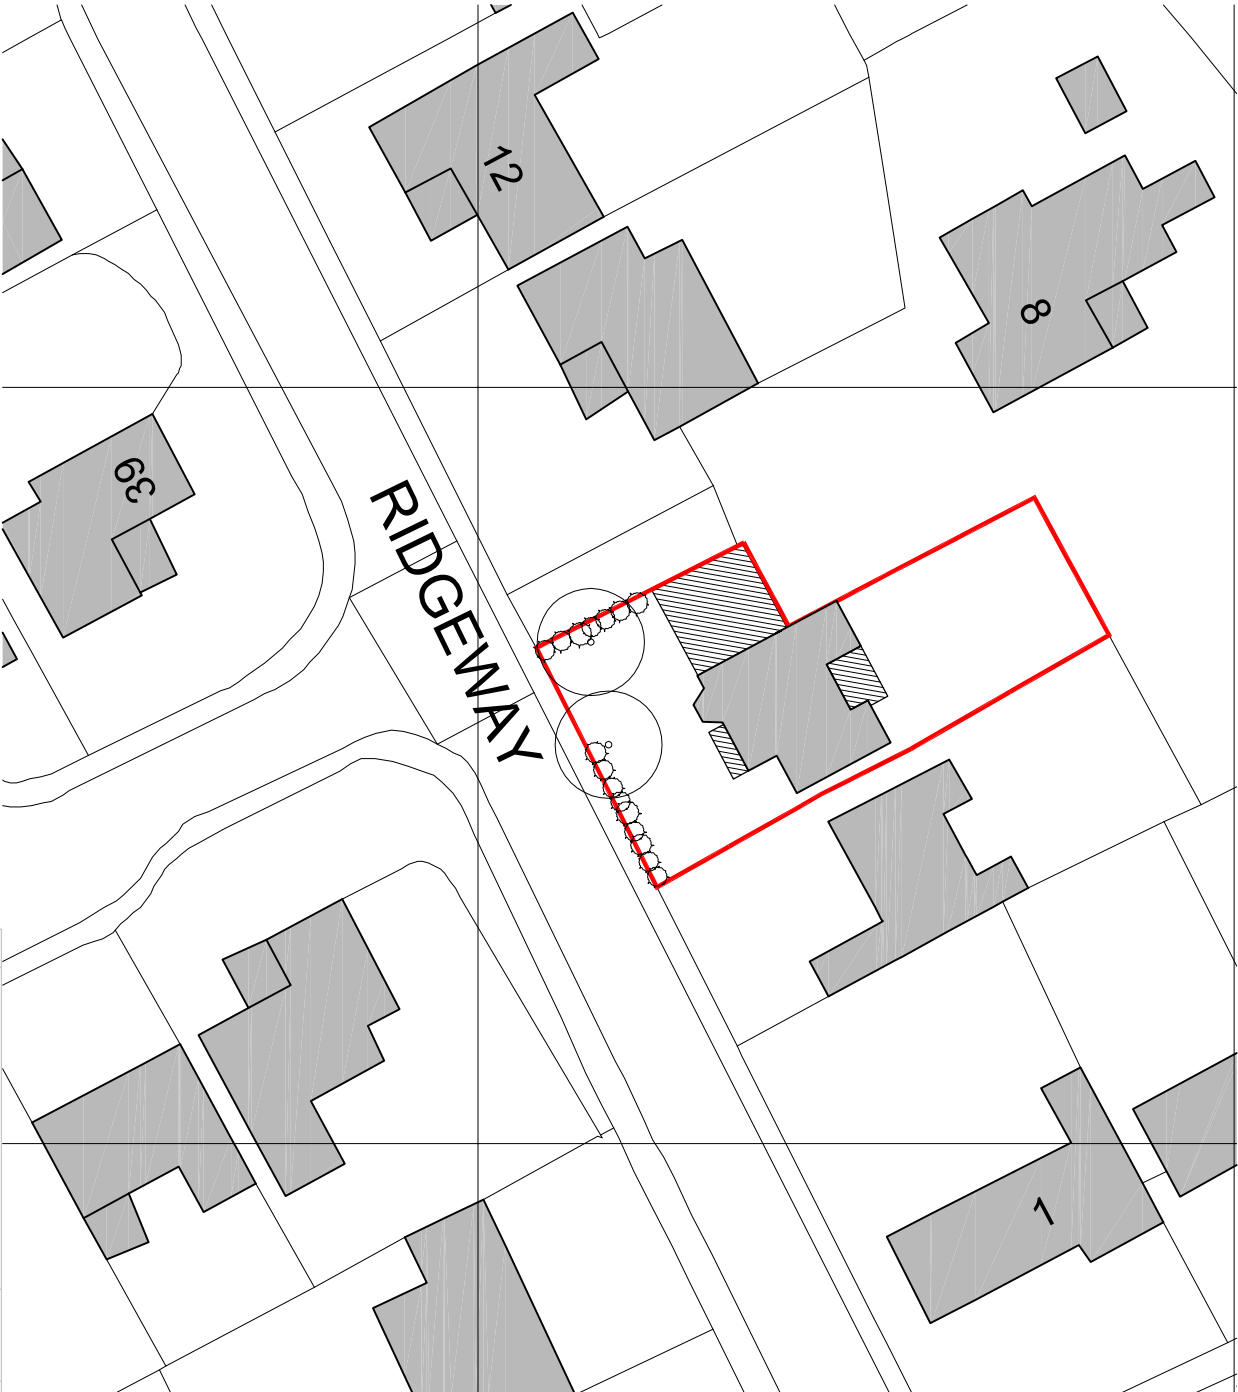

Block Plan - As Proposed
Scale: 1:500

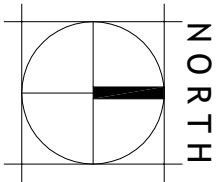

Scale Bar: 1:500

Rev	Description	Date	Initials
FOR PLANNING SUBMISSION			
HOLTHAM+NEWMAN ARCHITECTS			
The Old Dairy, 228-230 Wood Road, Spencer's Wood Reading, Berkshire RG2 3JH T: 07271 316490 E: info@hnmarchitects.co.uk			
Project: 6, Ridgeway Wargrave Reading RG10 8AS			
Client: Mr and Mrs S. Clark			
Drawing Title: Block Plans			
-			
As Existing and Proposed			
Scale: 1:500 @ A3		Dwg. No.:	Rev.:
-		2419-P104	-
Drawn by: DH			
Date: Oct 2024			