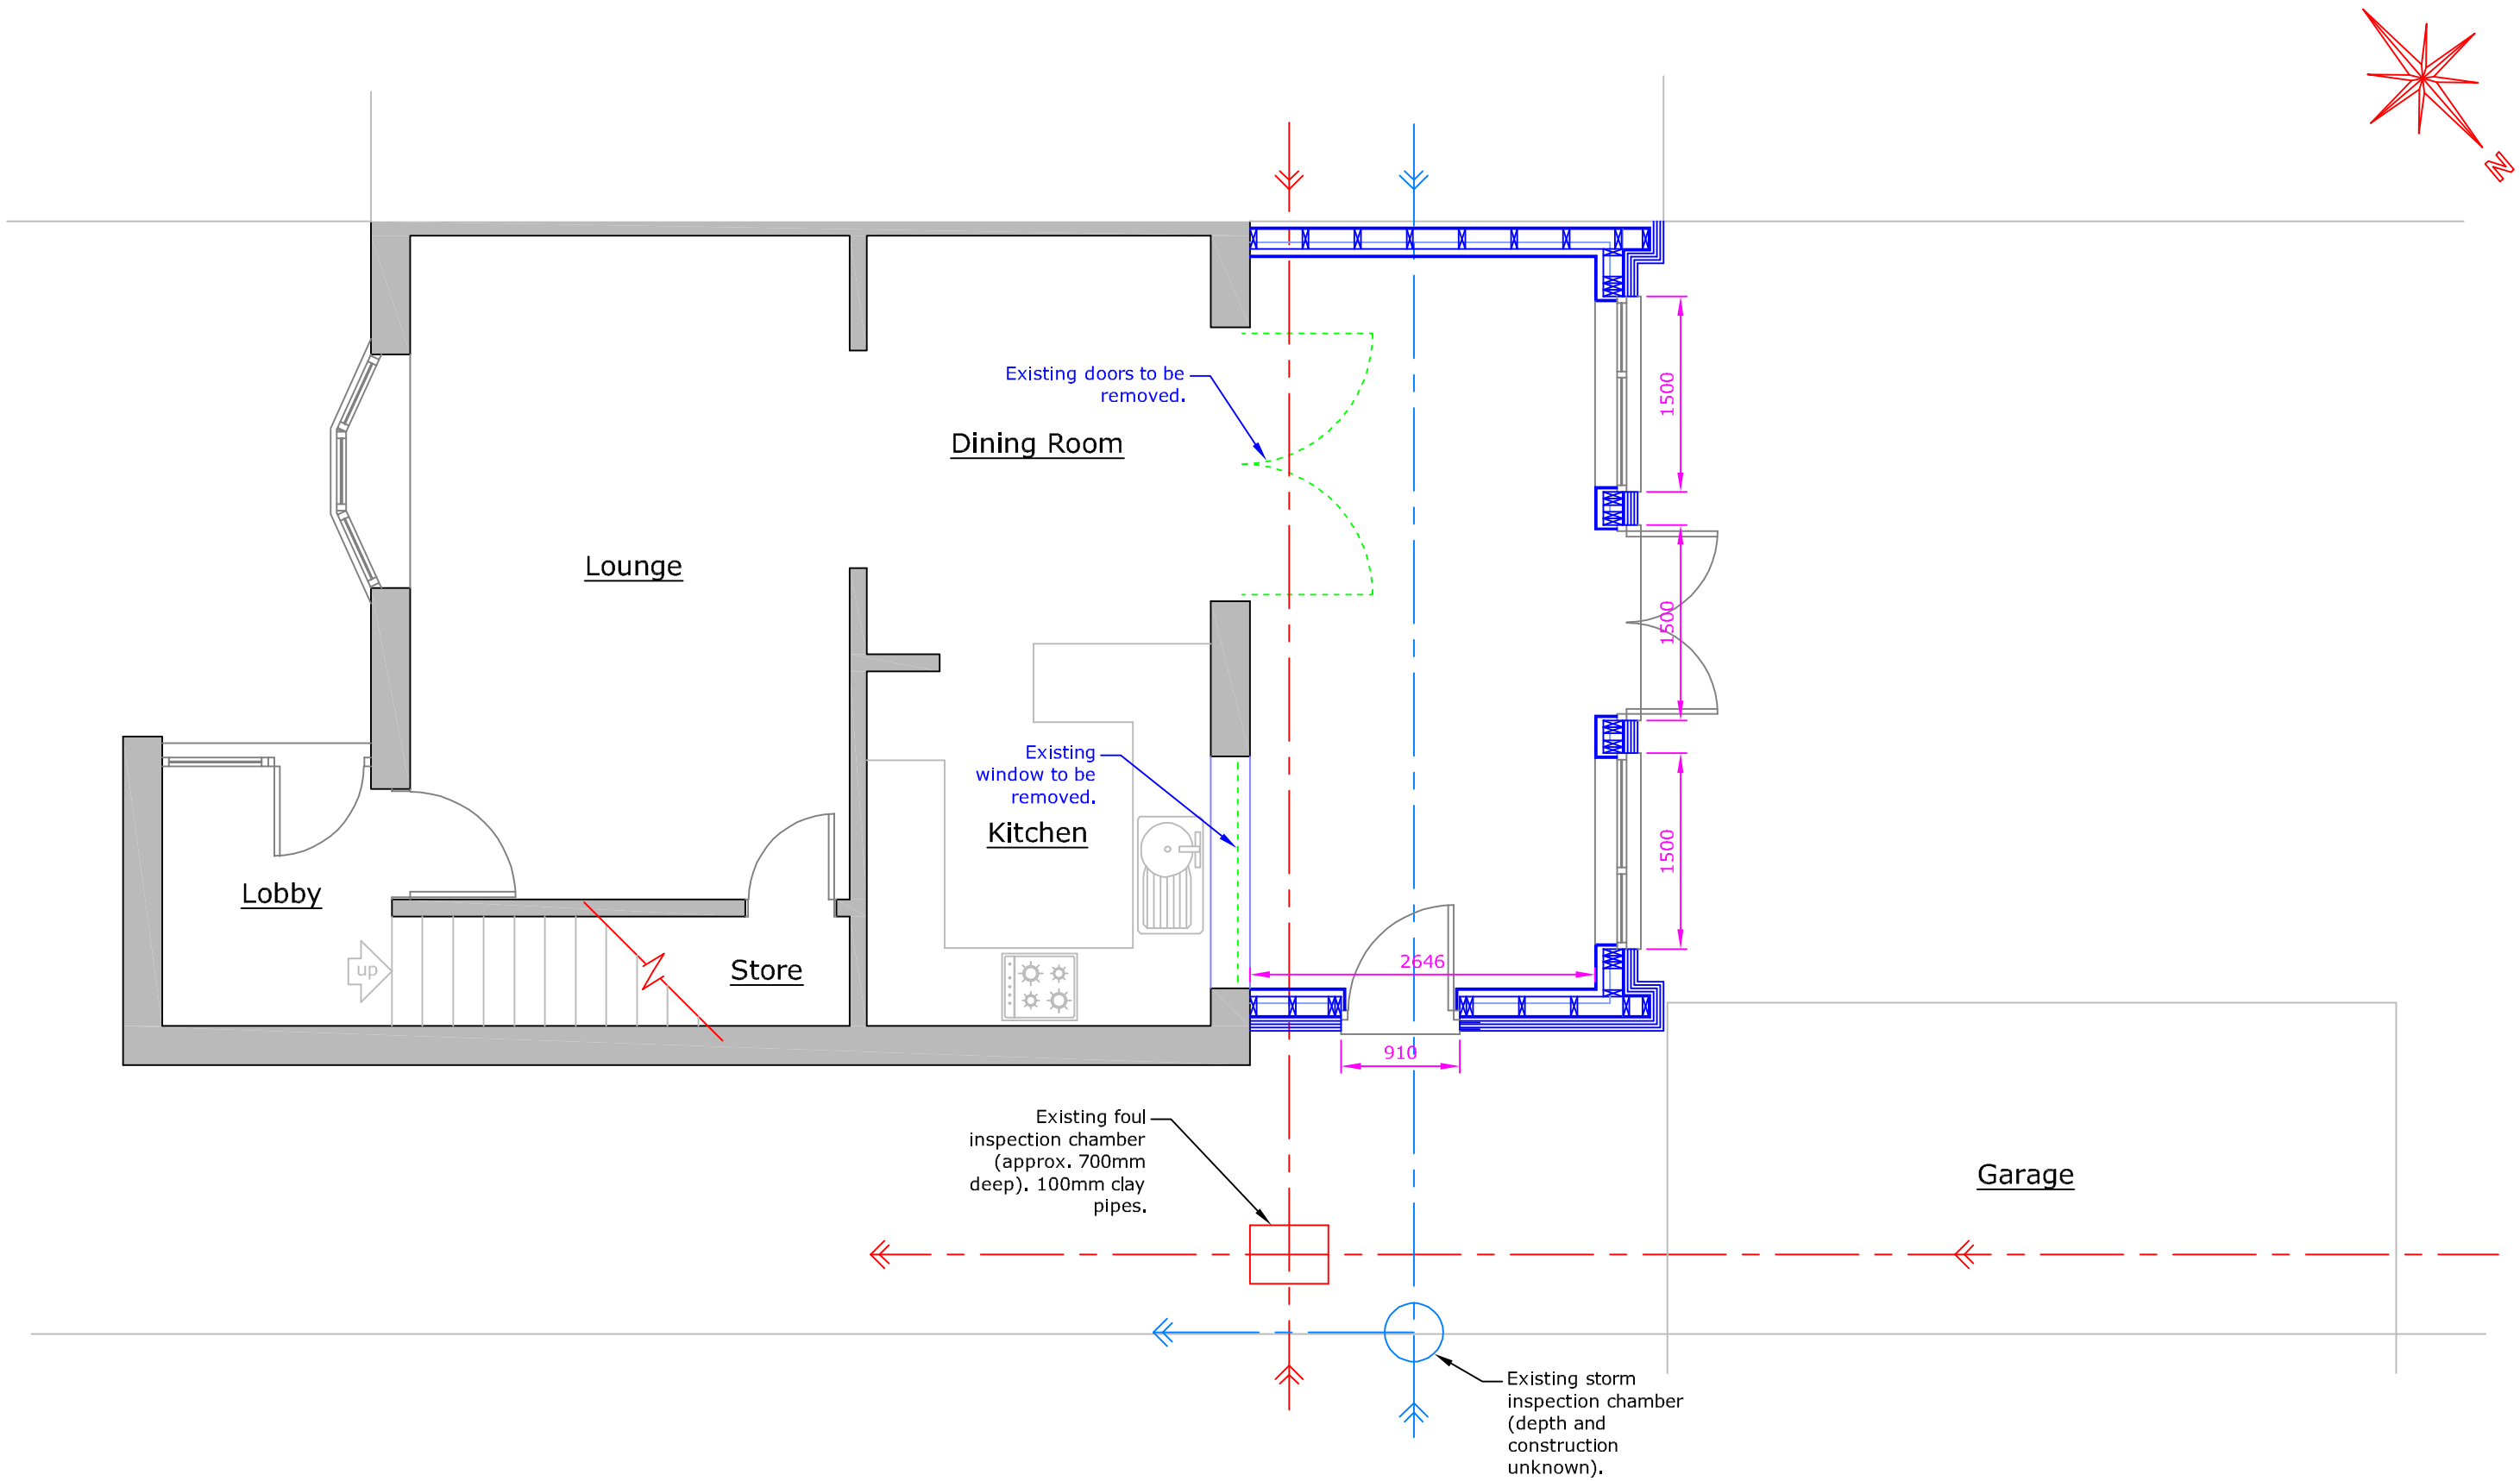

(A3 Drawing) Scale 1:50 -in metres

0 .3 1 1.5 2 3 4 5

Drawings produced by

Vinnarry

Property Design Solutions Ltd

07970-387-765

REVISIONS.		
NO.	DETAILS.	DATE.

CONTRACT.
Proposed Extension to;
53 Lunds Farm Road,
Woodley, Reading,
RG5 4PZ.

CLIENT.
Mr and Mrs Fairchild,
53 Lunds Farm Road,
Woodley, Reading,
RG5 4PZ.

DETAIL.
PROPOSED
GROUND FLOOR PLAN

DRAWN. Dean | DATE. 22 Sep '26

REVISION. 0 | SCALE. 1:50 (A3)

STATUS. FOR APPROVAL

DRAWING NO.
26/3569/Drawing 3