(A4 Drawing) Scale 1:50 -in metres

0 .3 1 1.5 2 3 4 5

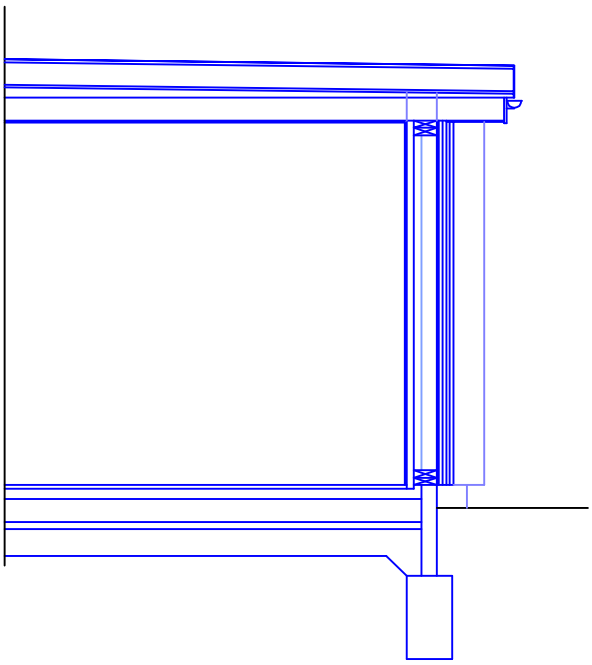

Drawings produced by

Vinnarry

Property Design Solutions Ltd

07970-387-765

REVISIONS.		
NO.	DETAILS.	DATE.

CONTRACT.
Proposed Extension to;
53 Lunds Farm Road,
Woodley, Reading,
RG5 4PZ.

CLIENT.
Mr and Mrs Fairchild,
53 Lunds Farm Road,
Woodley, Reading,
RG5 4PZ.

DETAIL.

PROPOSED SECTION

DRAWN. Dean	DATE. 24 Sep '26	DRAWING NO.
REVISION. 0	SCALE. 1:50 (A4)	26/3569/Drawing 4
STATUS.	FOR APPROVAL	