(A4 Drawing) Scale 1:100 -in metres

0 1 2 3 4 5 6 7 8 9 10



Existing North West (Rear) Elevation

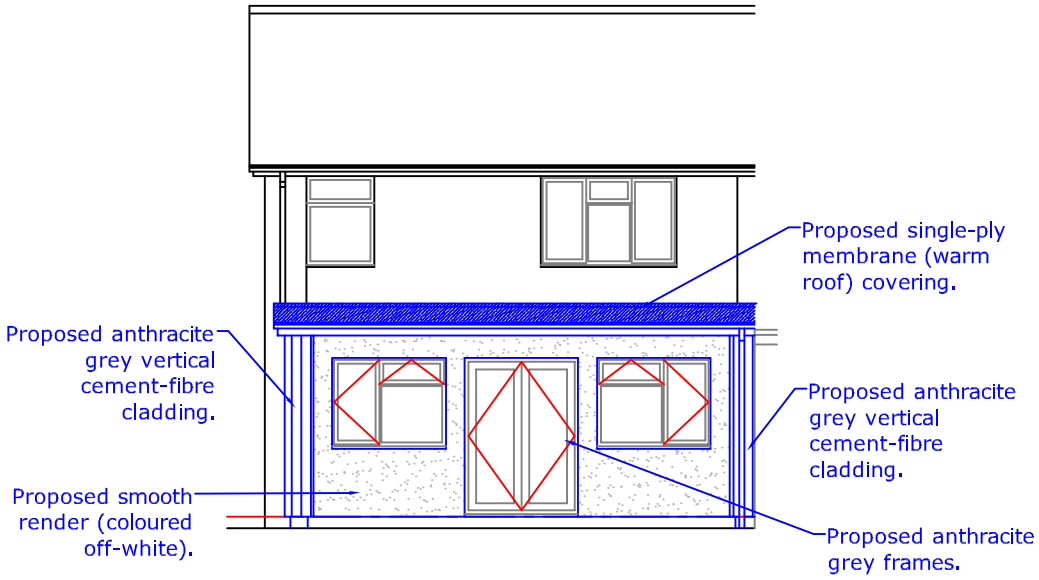

Proposed North West (Rear) Elevation

Drawings produced by

Vinnarry

Property Design Solutions Ltd

07970-387-765

REVISIONS.		
NO.	DETAILS.	DATE.

CONTRACT.
Proposed Extension to;
53 Lunds Farm Road,
Woodley, Reading,
RG5 4PZ.

CLIENT.
Mr and Mrs Fairchild,
53 Lunds Farm Road,
Woodley, Reading,
RG5 4PZ.

DETAIL.
EXISTING AND PROPOSED NORTH WEST (REAR) ELEVATIONS

DRAWN. Dean | DATE. 30 Oct '26

REVISION. A | SCALE. 1:100 (A4)

STATUS. FOR APPROVAL

DRAWING NO.
26/3569/Drawing 5