(A4 Drawing) Scale 1:100 -in metres

0 1 2 3 4 5 6 7 8 9 10

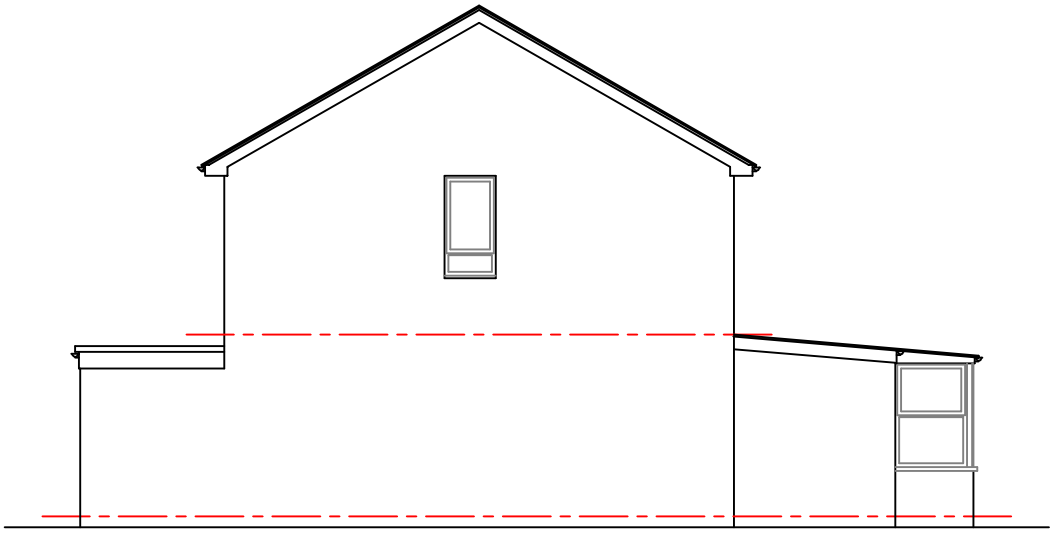

Existing North East (Side) Elevation

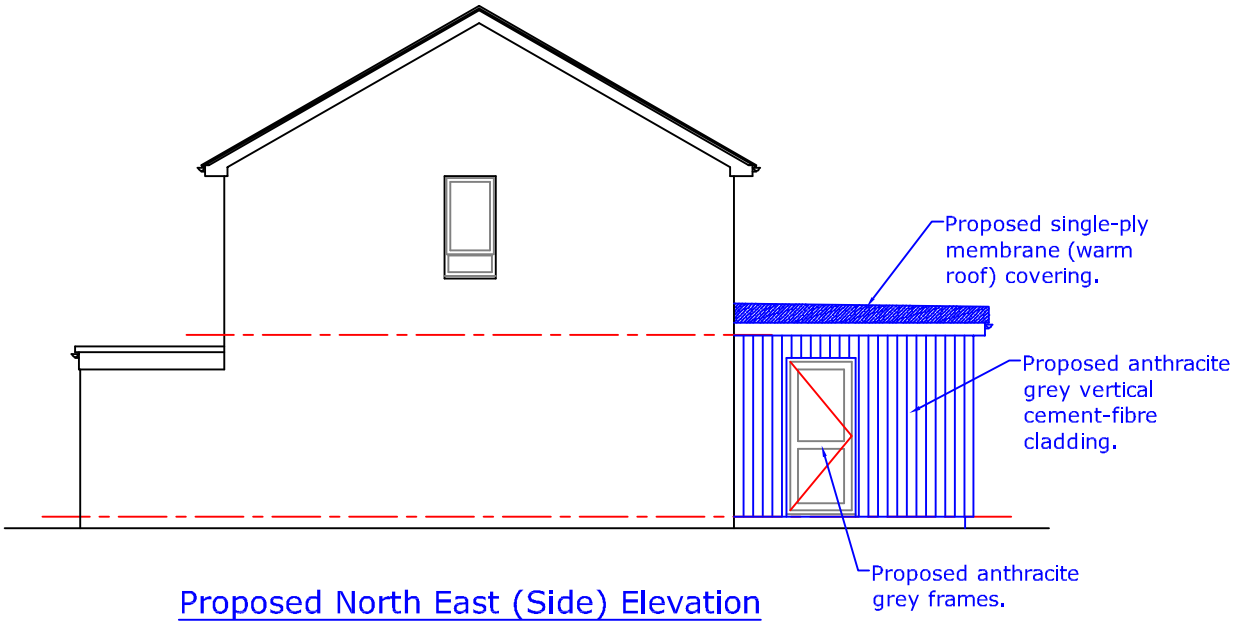

Proposed North East (Side) Elevation

Drawings produced by

Vinnarry

Property Design Solutions Ltd

07970-387-765

REVISIONS.		
NO.	DETAILS.	DATE.

CONTRACT.
Proposed Extension to;
53 Lunds Farm Road,
Woodley, Reading,
RG5 4PZ.

CLIENT.
Mr and Mrs Fairchild,
53 Lunds Farm Road,
Woodley, Reading,
RG5 4PZ.

DETAIL.
EXISTING AND PROPOSED NORTH EAST (SIDE) ELEVATIONS

DRAWN. Dean	DATE. 30 Oct '26	DRAWING NO.
REVISION. A	SCALE. 1:100 (A4)	26/3569/Drawing 6
STATUS. FOR APPROVAL		