

Our Ref: 38084508 Your Ref: 251486

Tuesday, 22 July 2025

Marcia Head
Council Offices Shute End
WOKINGHAM
BRK
RG40 1BN

Dear Marcia Head

Neos Networks - Asset Network Plans

We acknowledge with thanks your request for information on the location of our assets.

If you're laying your own services, follow your HSG47 safe dig procedures. There is no need to contact us for permission to dig or arrange supervision.

If you have determined your works may impact our existing apparatus, then please contact alterations@neosnetworks.com to progress the diversion process. To start the process, we will require the following information:

- A covering letter or details on the email
- Plans / maps showing existing & proposed conditions (min 1:500 scale and PDF format if emailed)
- Overview of scheme, with timescales and approx. post codes.
- Scheme cost apportionment information with confirmation of who the works principal is (the person or company funding your project)


Yours sincerely

Neos Networks Team

Address: Neos Networks, 4 Penner Road, Havant, Hampshire, PO9 1QH
Email: C2requests@neosnetworks.com

For more information, visit our website:

<https://neosnetworks.com/our-network/plant-enquires>

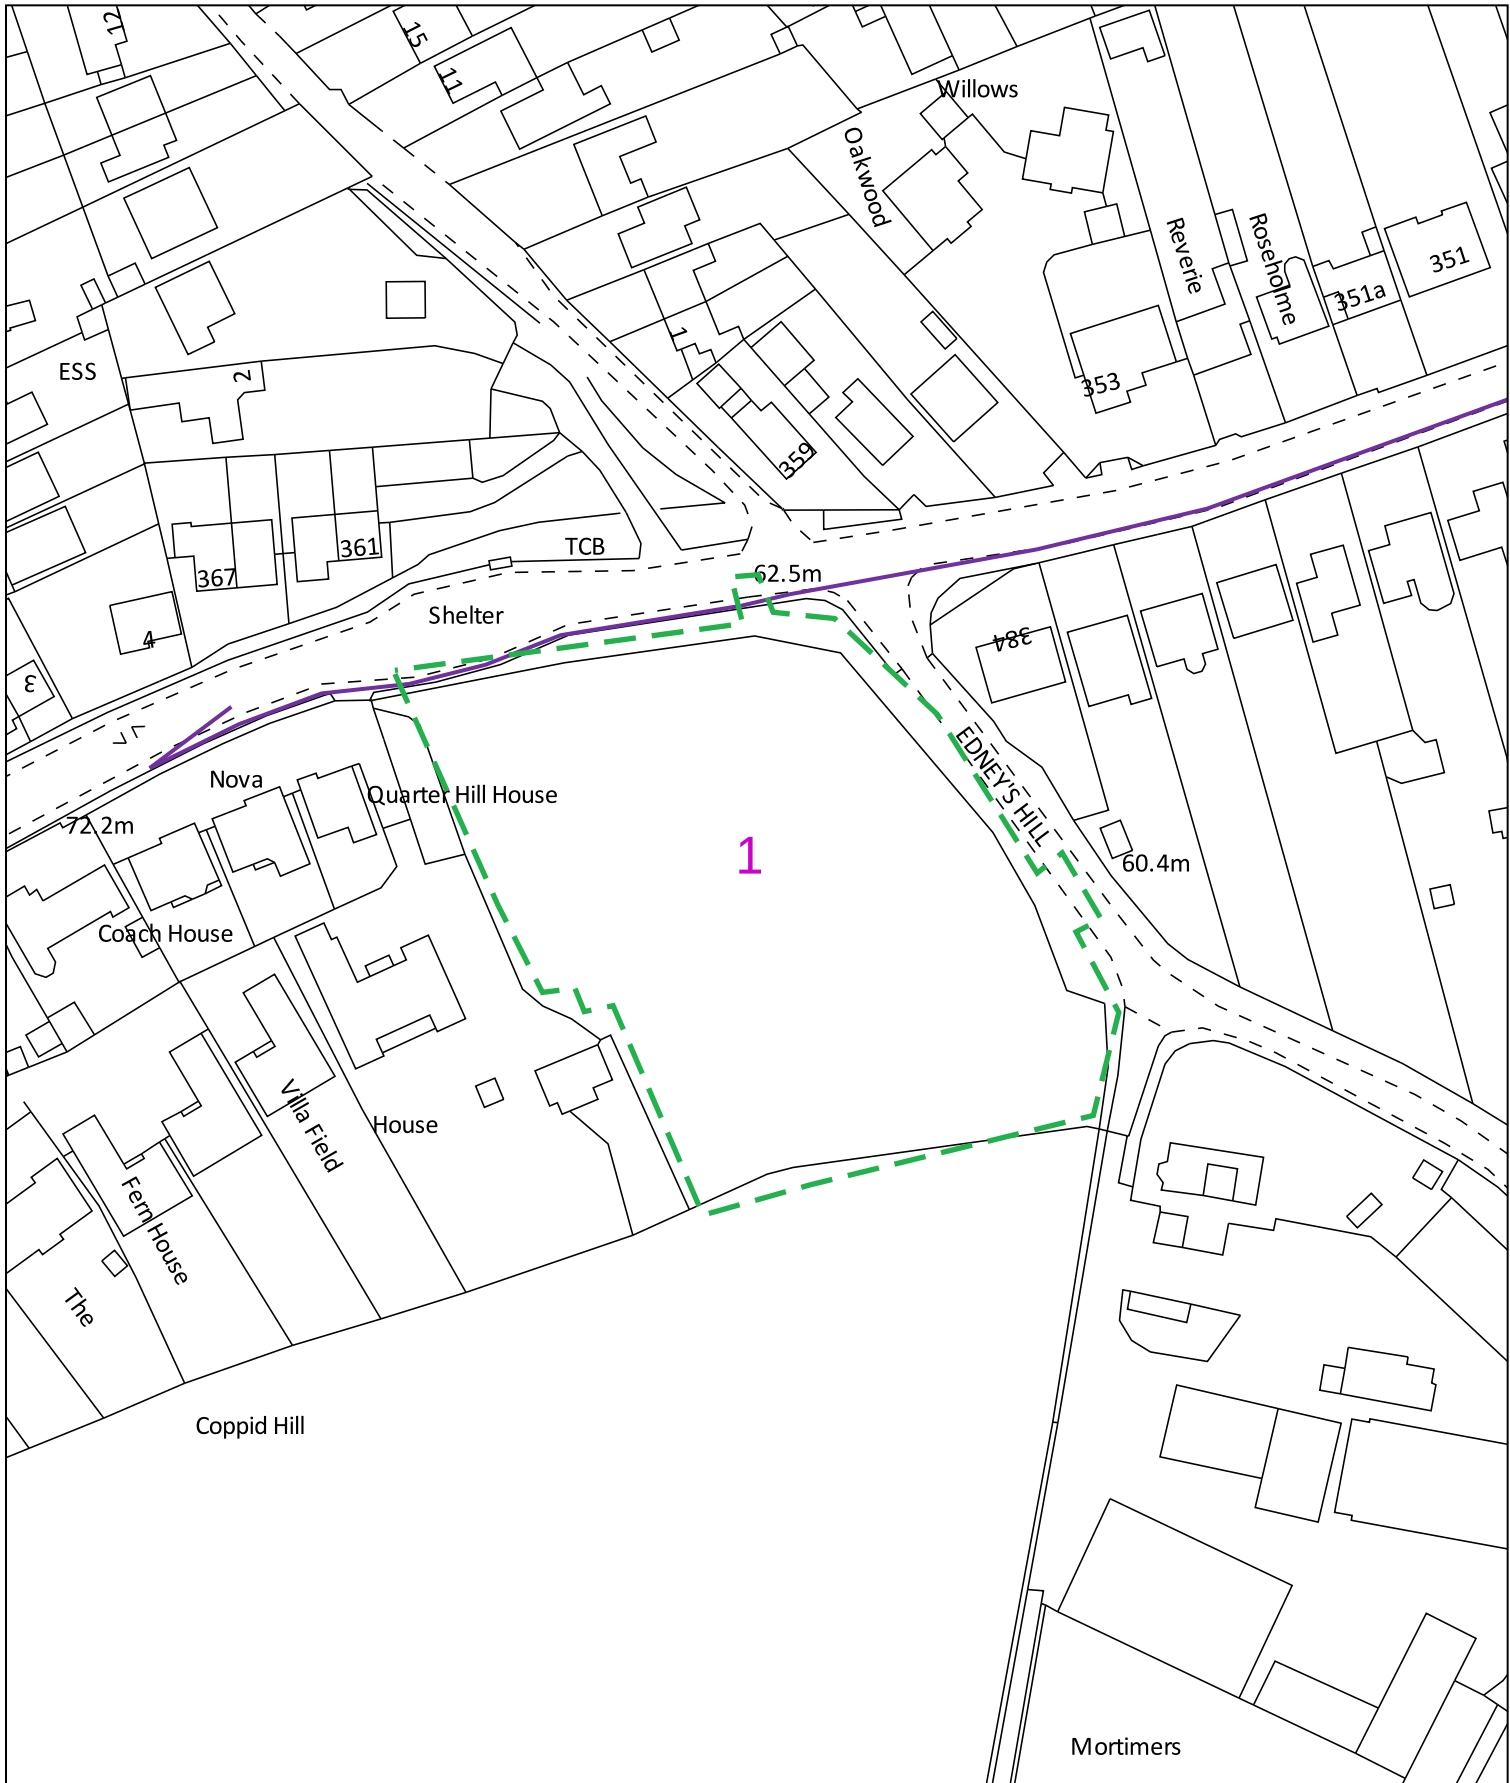

0 50m Dig Sites Area: Line: The quality and accuracy of any print will depend on your printer, your computer and its print settings. Measurements scaled from this plan may not match measurements between the same points on the ground.

Date Requested: 22/07/2025
Job Reference: 38084508
Site Location: 478467 167211

Requested by: Mrs Marcia Head
Your Scheme/Reference: 251486

Scale: 1:1250 (When plotted at A4)

The information on this document is proprietary and shall not be used, copied, reproduced or disclosed in whole or in part without written consent of Neos Networks. Approximate location only is shown. To determine exact location a trial hole must be dug. Before excavation, please refer to HSG47. Neos Networks accept no liability for errors or omissions.

Neos Networks Underground Route **Emergency Number: 0345 305 3337**



Registered Office:
Inveralmond House,
200 Dunkeld Road,
Perth, PH1 3AQ