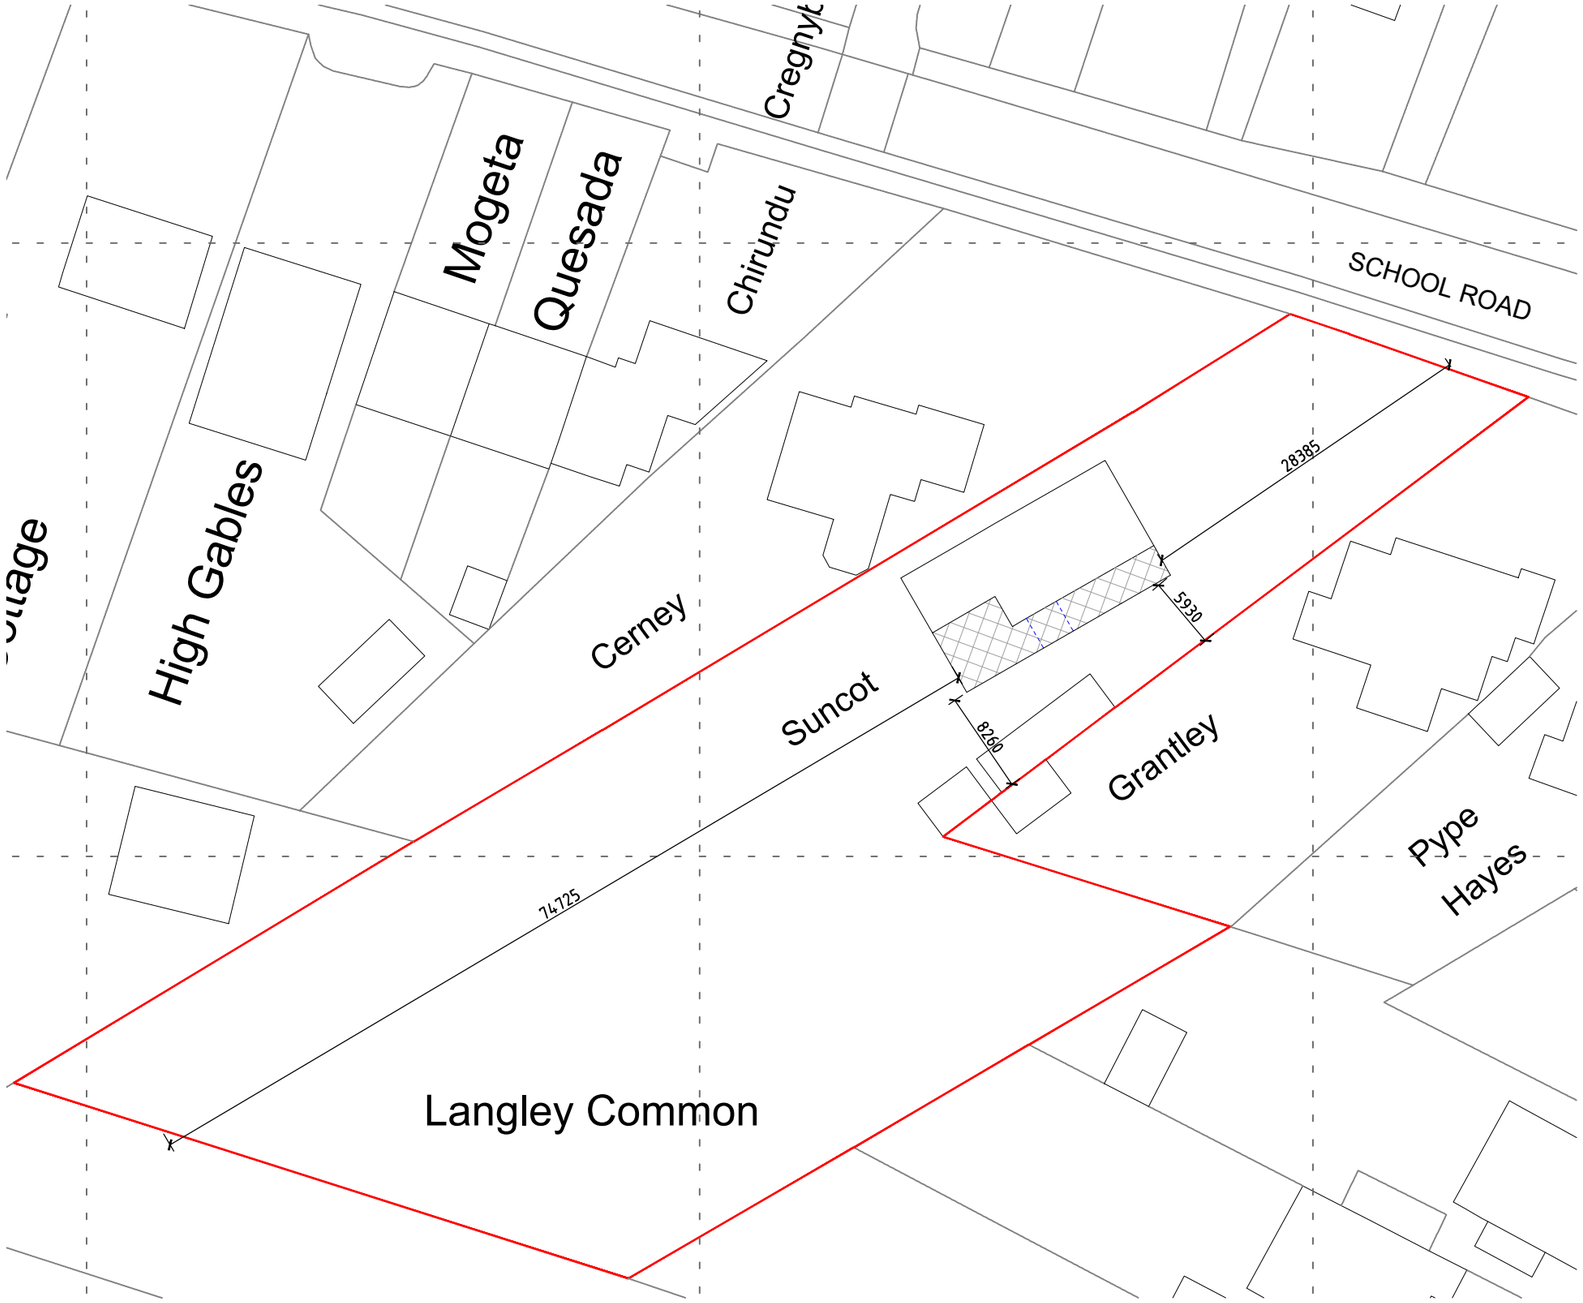


KEY

EXISTING SIDE EXTENSION TO BE DEMOLISHED

PROPOSED SINGLE STOREY EXTENSION AND ROOF / LOFT EXTENSION

PROPOSED BLOCK PLAN
Scale 1:500 @ A3

SILV**A**|**A**RCHITECTURE

REVISION NOTES:

Rev:	Date:	Notes:
.	.	.

CLIENT
J & K Chappell

PROJECT TITLE:
Suncot, School Road, Barkham

DRAWING TITLE:
Proposed Block Plan

DRAWING NUMBER:
25 / 001 - A002

SCALE: 1:500 @A3

DRAWN BY: AS

DATE: April '25

REVISION